

Living the Future now **Živeti prihodnost zdaj**


MOJ GRAD


ŠTUDENTSKO NASELJE

01 LOKACIJA




02 AKSONOMETRIJA

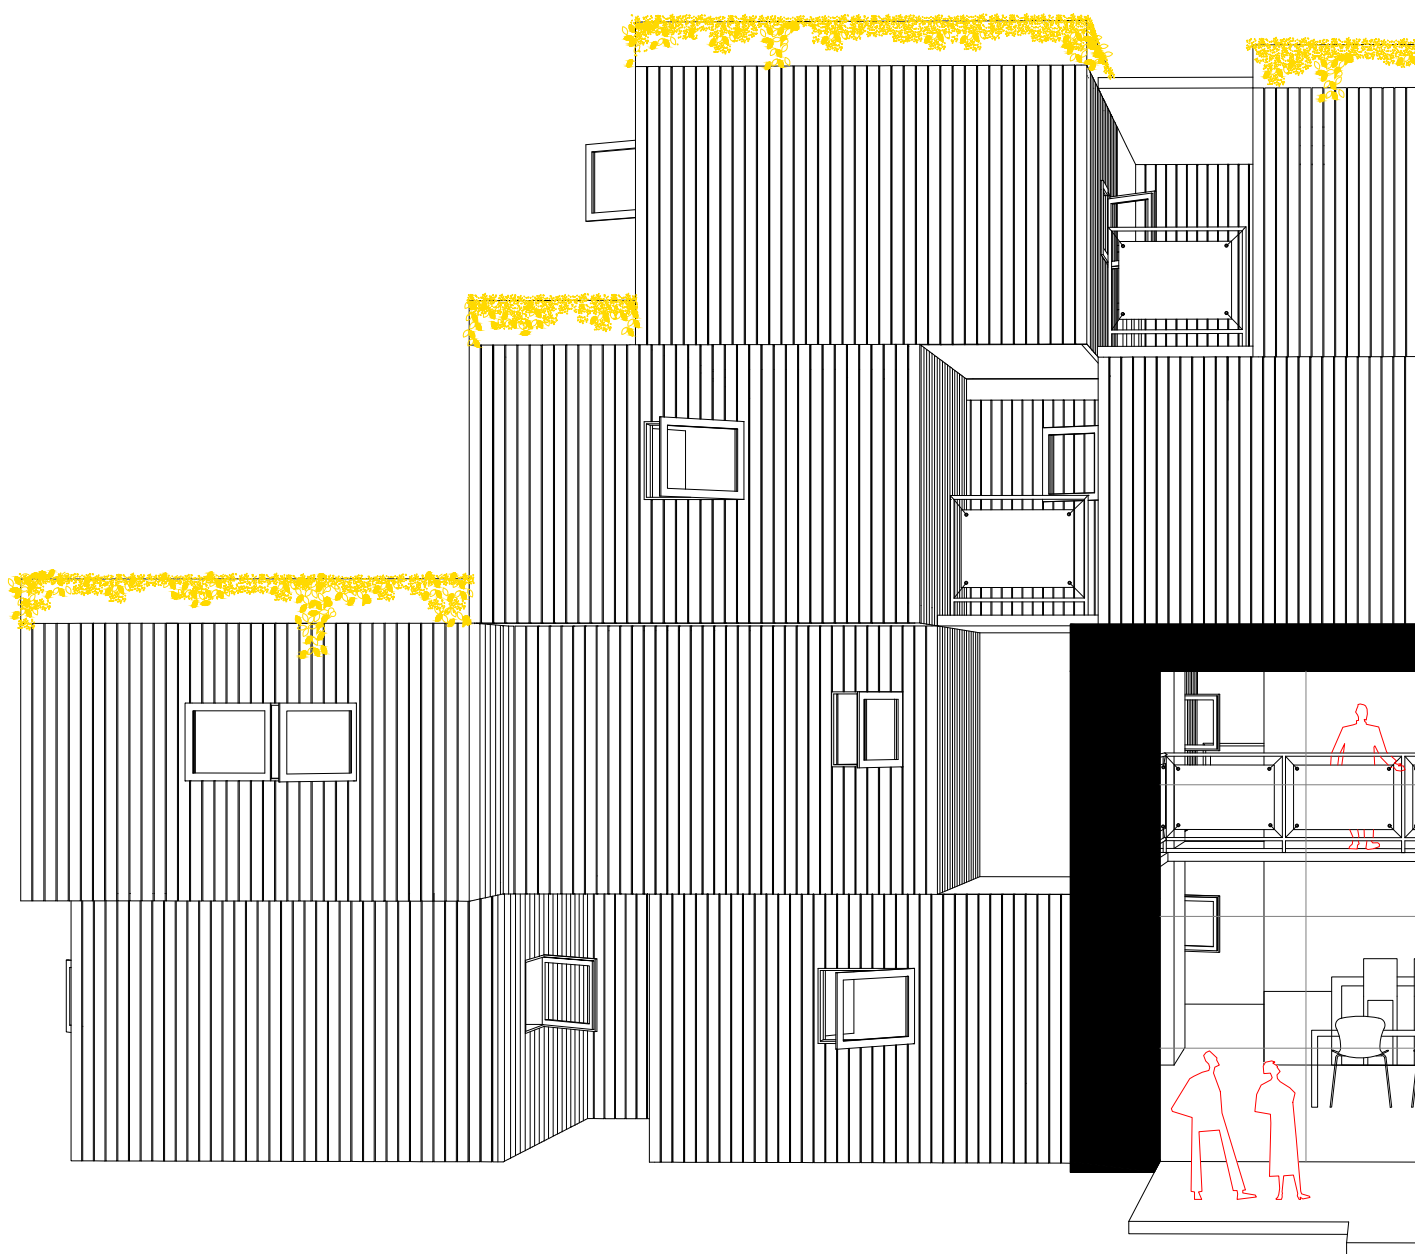

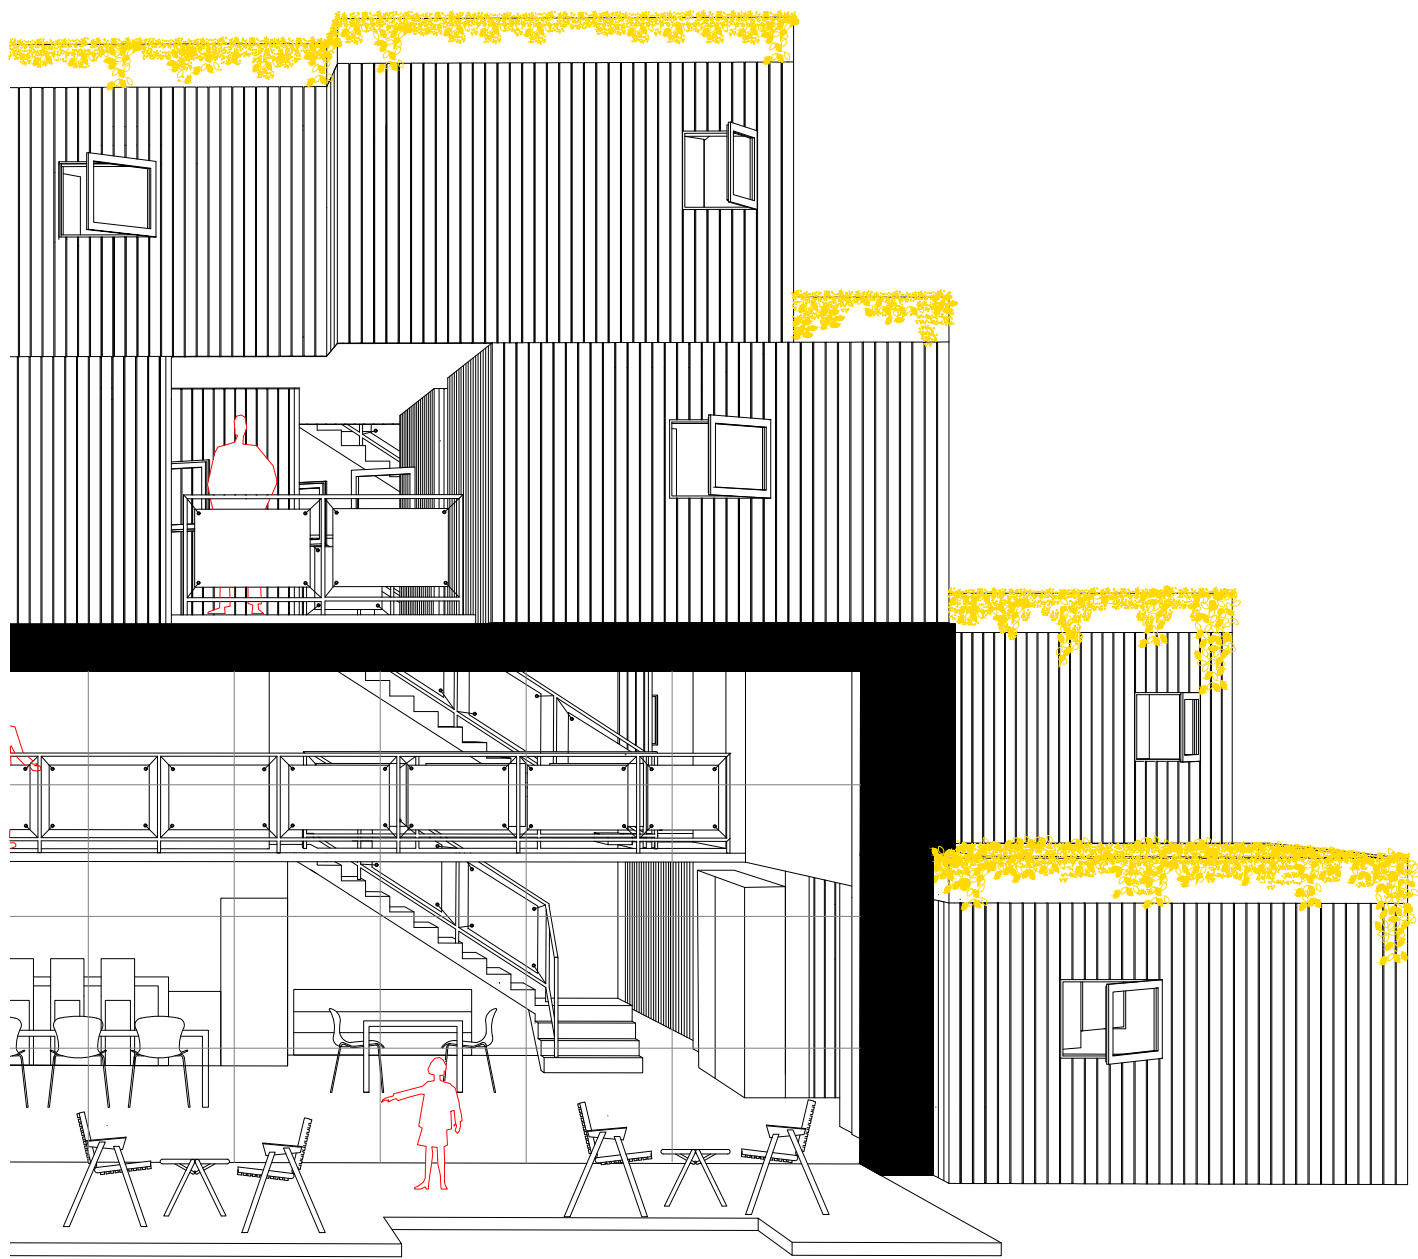

02 AKSONOMETRIJA



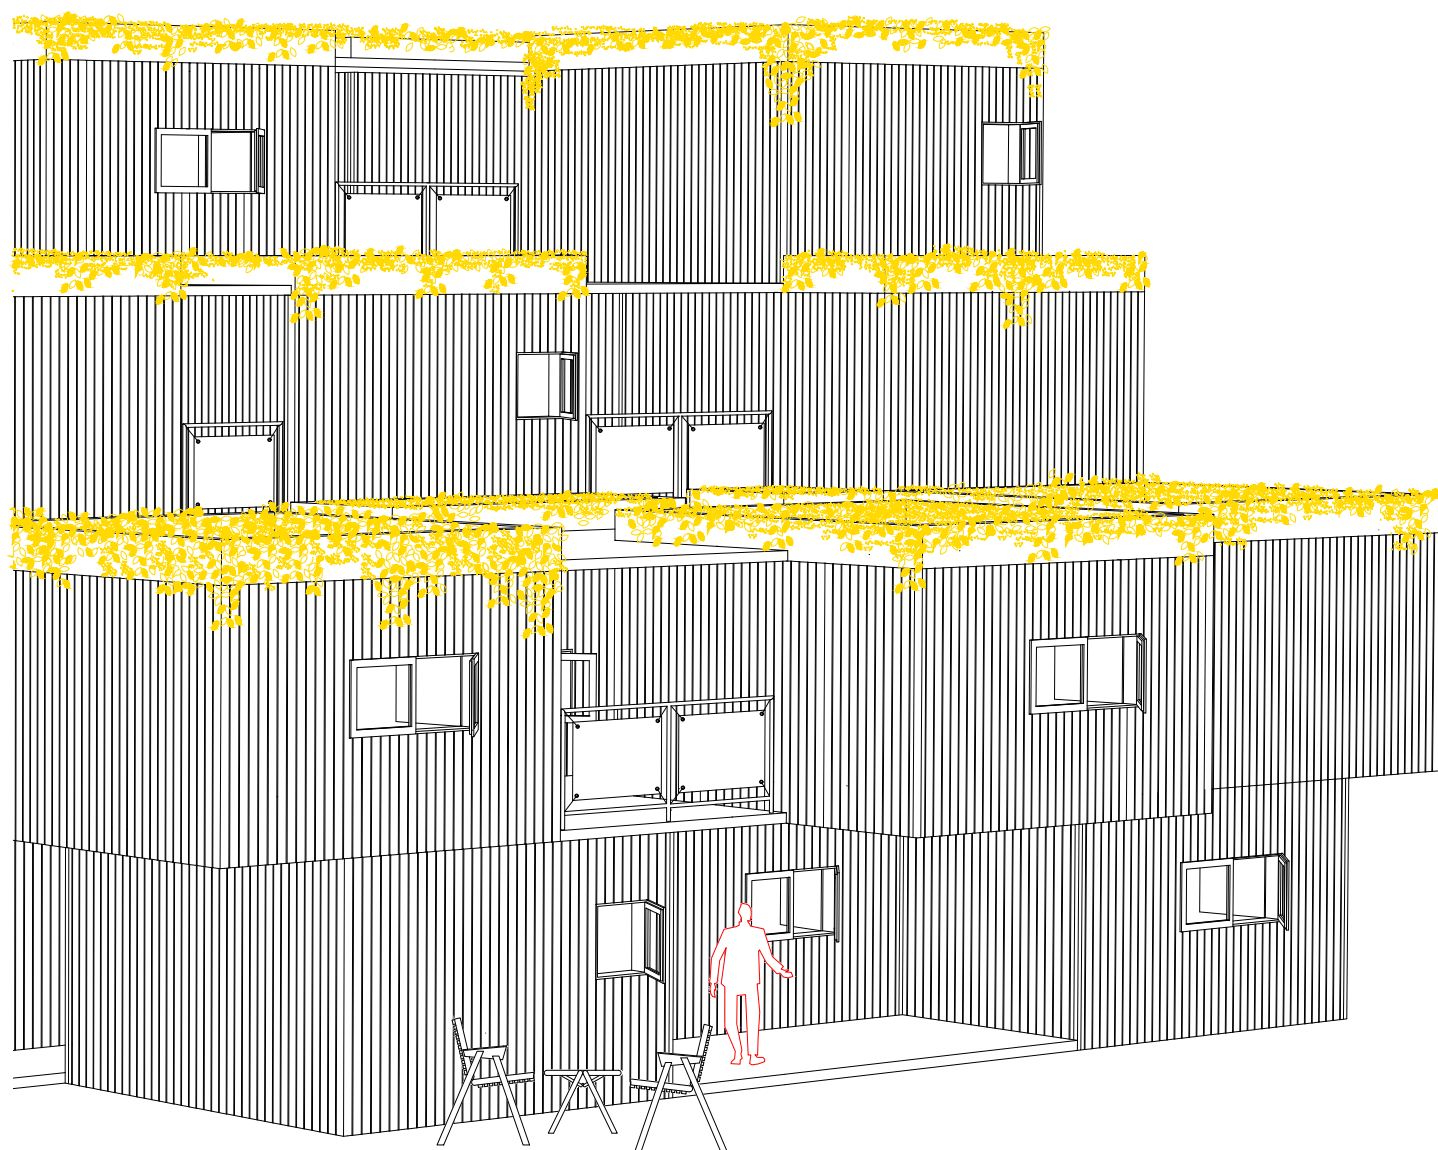

02 REFERENCE



Primitivna hiša, Marc Antonie Laugier

**“Človek si ne želi nič drugega kot
seno pod soncem in zavetje pred
nevihto.”**

Marc Antonie Laugier

02 REFERENCE - SLIKA MAKETE

3 ELEMENTI ARHITEKTURE
STOLPEC, ENTABLATURA, PEDIMENT

ATMOSFERA

MINIMALNO BIVANJE



02 REFERENCE



Le Cabanon, Le Corbusier

“Le Cabanon je moj grad na azurni obali.”

Le Corbusier

02 REFERENCE - SLIKA MAKETE

PARAZIT OBSTOJEČI STRUKTURI

USMERJENI POGLEDU, SVETLOBA, NARAVA

MOJA SOBA JE MOJA HIŠA


MINIMALNO BIVANJE



03 DIAGRAM

RESTAVRACIJA
NA KATERO SE CABANON **PARAZITIRA**


CABANON
BIVALNI IN DELOVNI PROSTOR

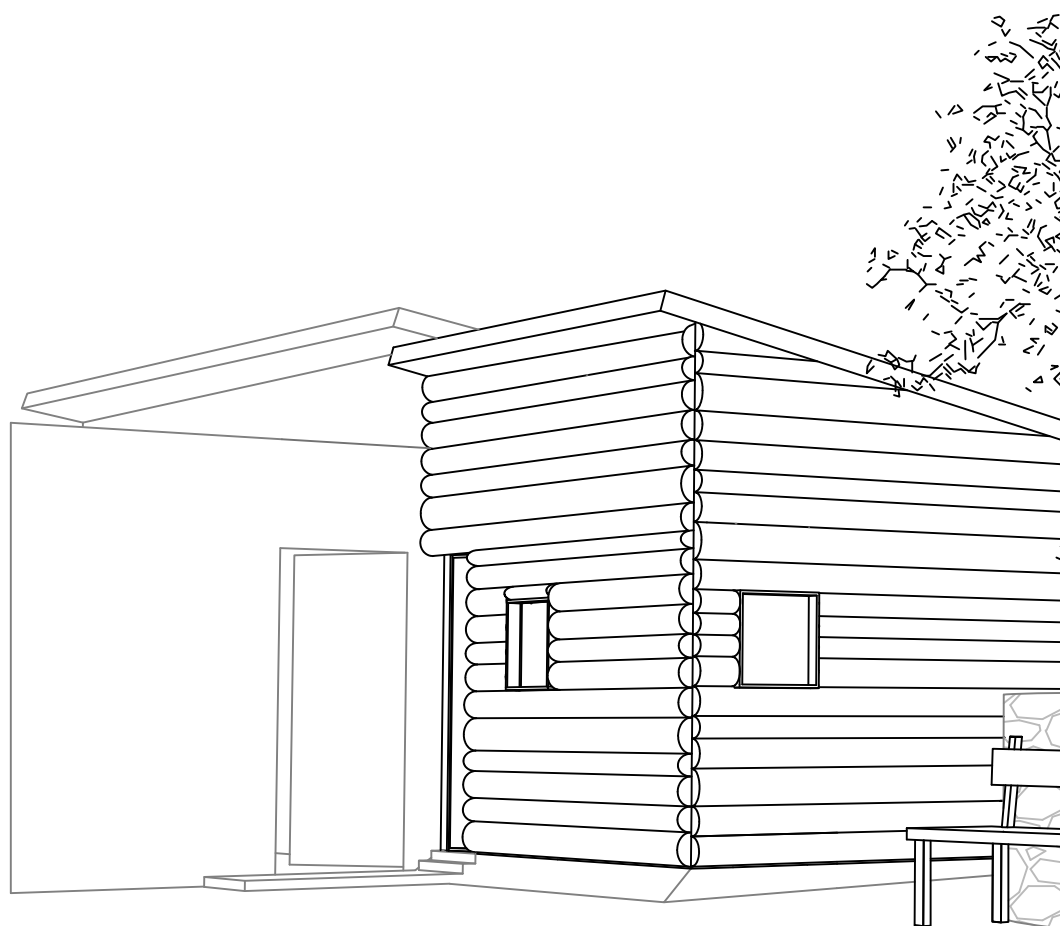


TOR

VRT
PROSTRO ZA SPROSTITEV



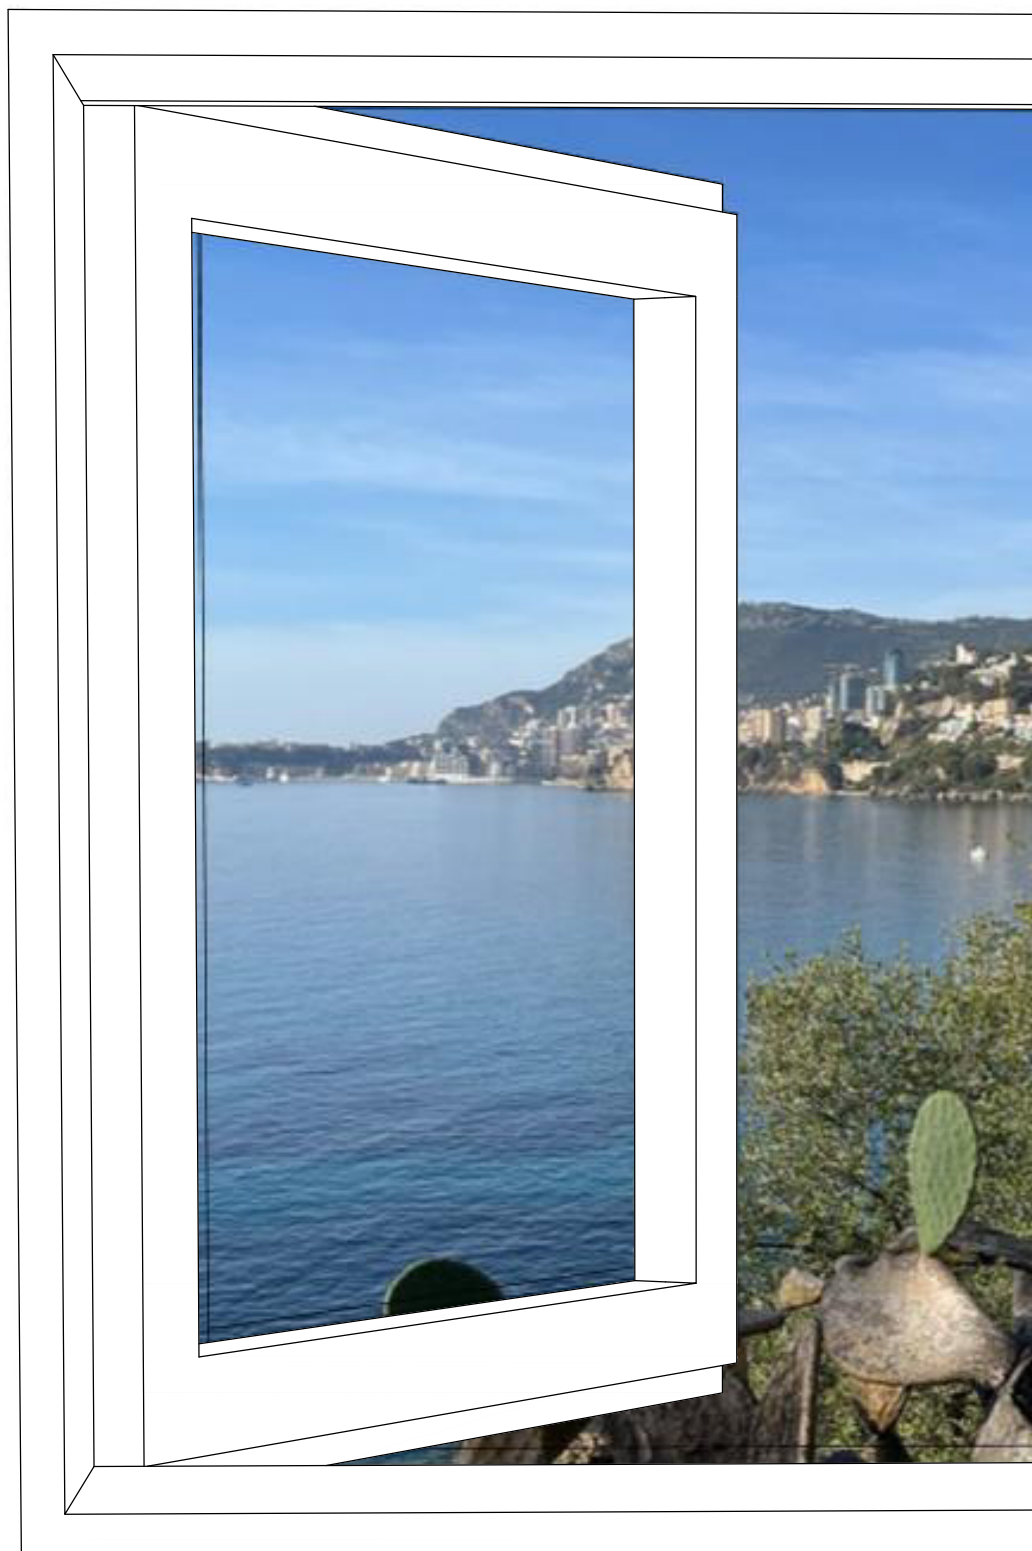

OKNO Z OGLEDALOM

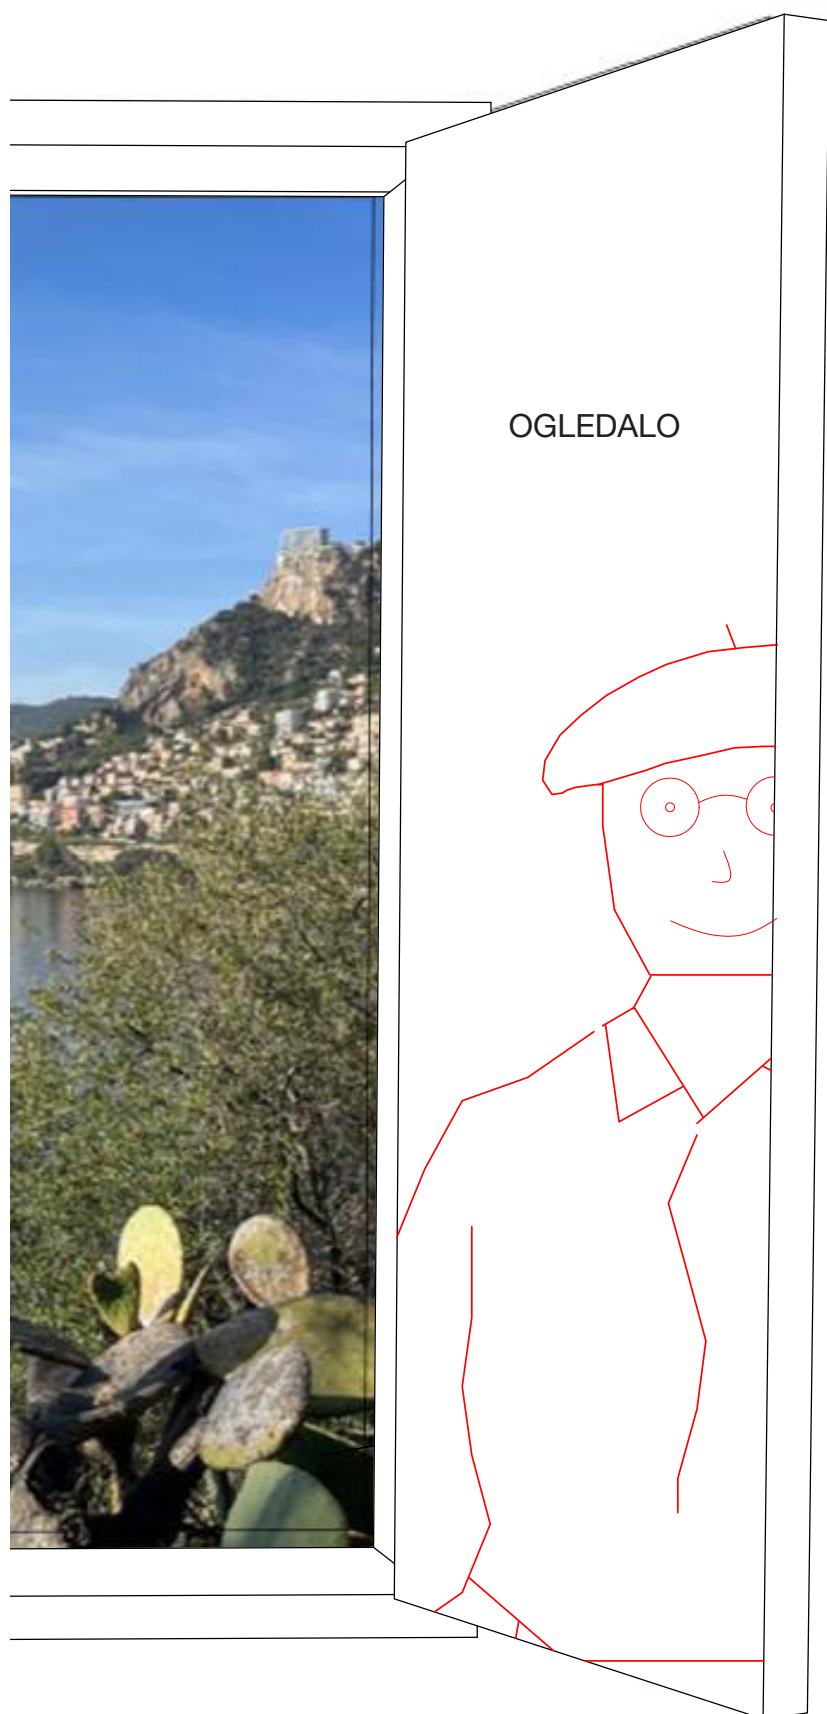


ODVSEV NOTRANNJOSTI IN
ZUNANJOSTI

Z NJIM TUDI OSMERJA **SVETLOBO**


POGLEDI

03 OBLIKOVNA ZASNOVA

OBSTOJEČI HIŠI ODSTRANIMO
STREHO

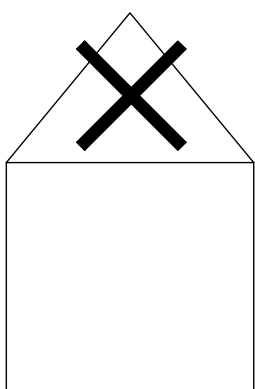

LESENI MODULARNI PREFABRICIRANI
CABANONI

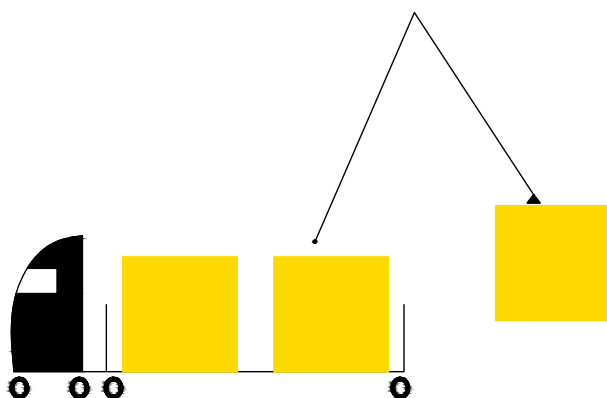


NALAGANJE N
OBSTOJEČ



V NOTRAN.


JE MODULOV, KI SE **PARAZITIRAJO** NA ŽE
JEČO HIŠO IN TVORIJO NOVO STREHO

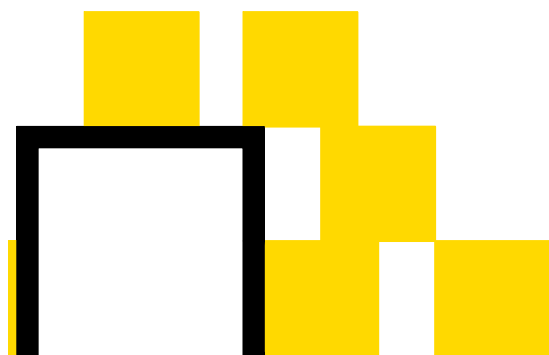

ANJOSTI HIŠE JE SKUPNA, SOBIVALNA
POVRŠINA



MODULI OKOLI HIŠE

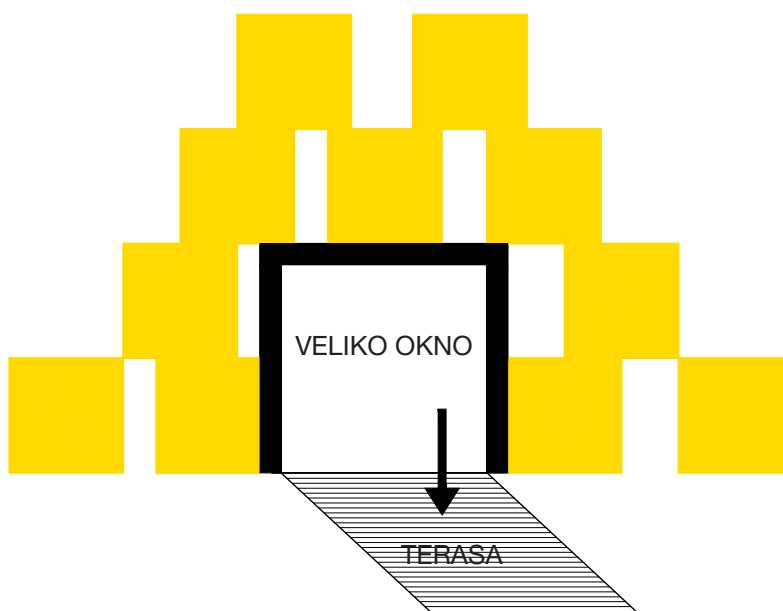


ZVRNJENA FASADA TVORI TERASO

03 DIAGRAM

PREHAJANJE IZ VEČJE

HODNIKI, KI VODIJO V HIŠO

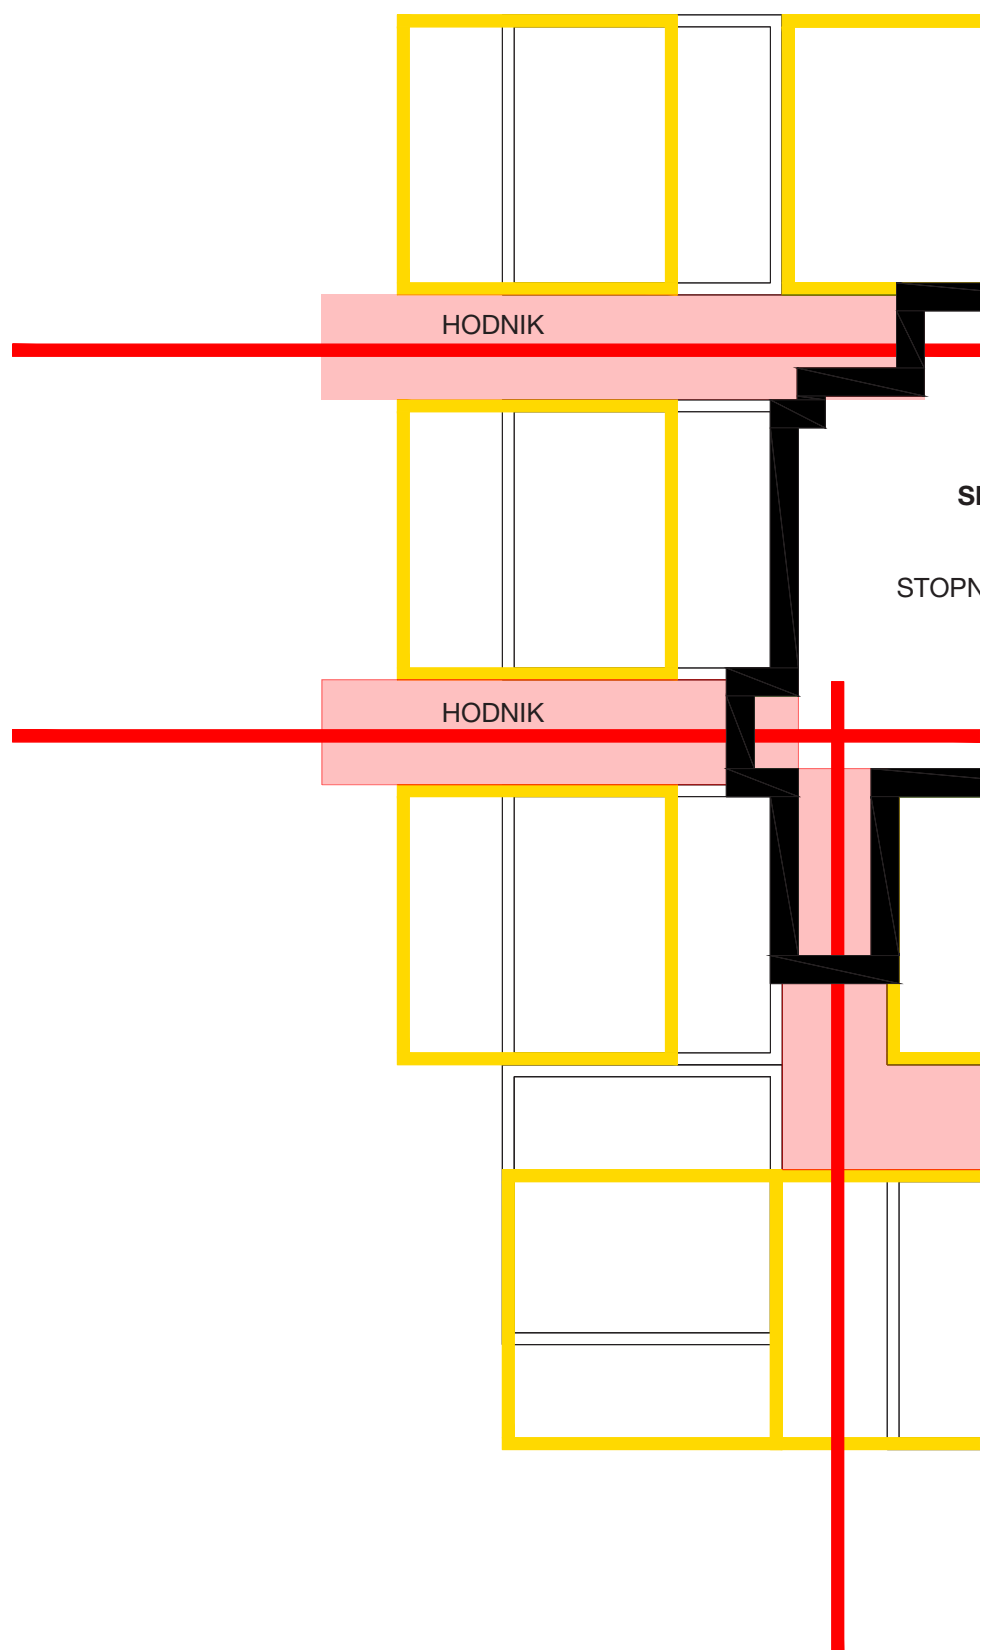

An abstract geometric composition featuring a central vertical red bar. To its left is a light red rectangle, and to its right is a yellow rectangle. Below these, a thick black horizontal bar spans the width of the composition. A small red rectangle is positioned at the bottom left, and a black L-shaped element is at the bottom right. The background is white.

SKUPNI PROSTORI
+
OPNIŠČE DO CABANONOV

VELIKO OKNO

Architectural floor plan of the ground floor (Prizemlje) of a building. The plan shows a large open space with a curved wall on the right side, labeled 'VELIKO OKNO' (Large Window). A thick black line indicates a structural element or boundary. A red rectangle is located on the left side. The plan is oriented with North (S) at the top.

Diagram illustrating a stepped profile (likely a cross-section of a structure) with a red horizontal bar on the left and a curved arrow indicating a clockwise rotation.

[illegible]


The diagram shows a floor plan with a yellow border. A pink rectangular area is labeled "HODNIK" (Corridor). To the right of the corridor is a larger white rectangular area labeled "C" (Room). The room "C" has a yellow border and contains two horizontal lines near the bottom.

CABANONI = ŠTUDENTSKE SOBE

04 SITUACIJA

Maša Perc
Moj Grad


Julija Petrovčič
Bivanje na vodi

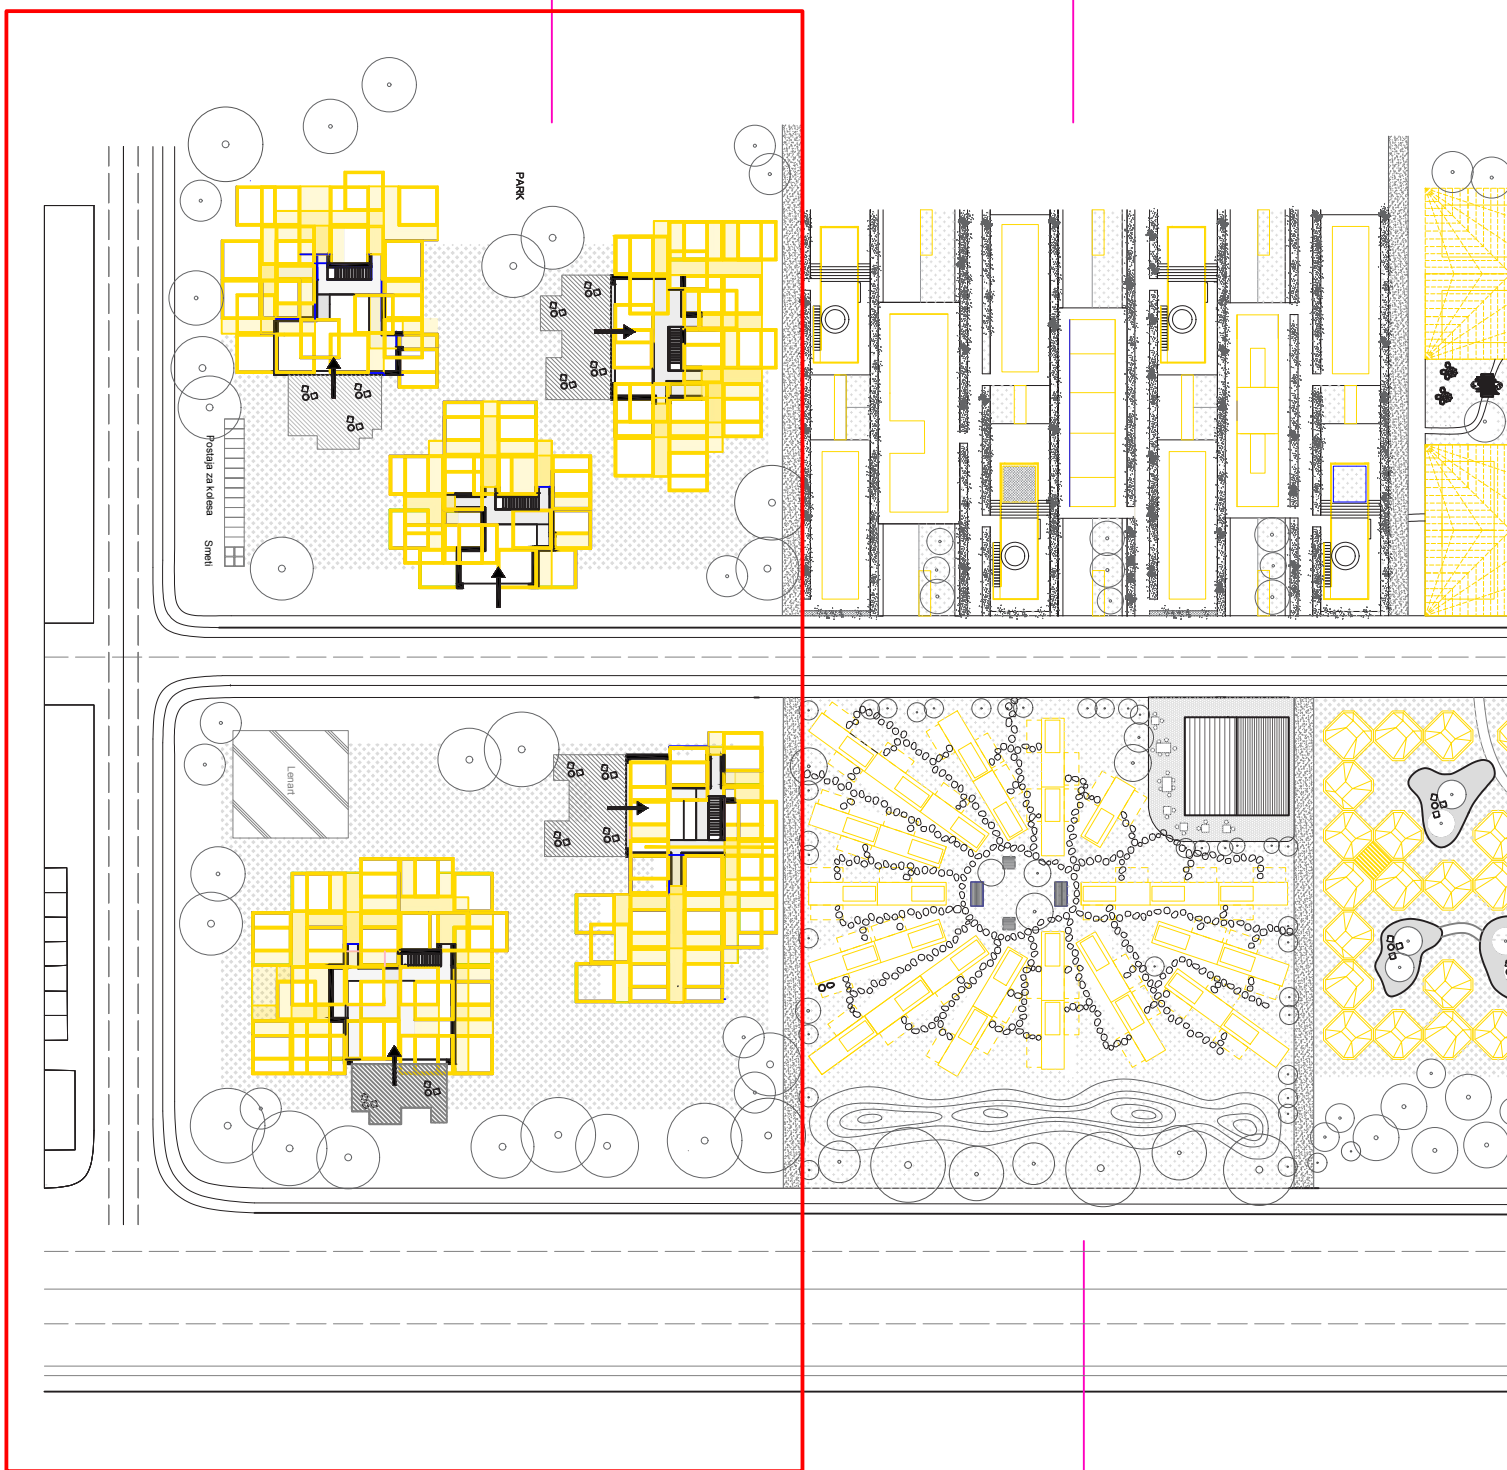

Lana Pihler
HipiDom

Urša Ocvirk
Lupine


Nika Novak
Preplet

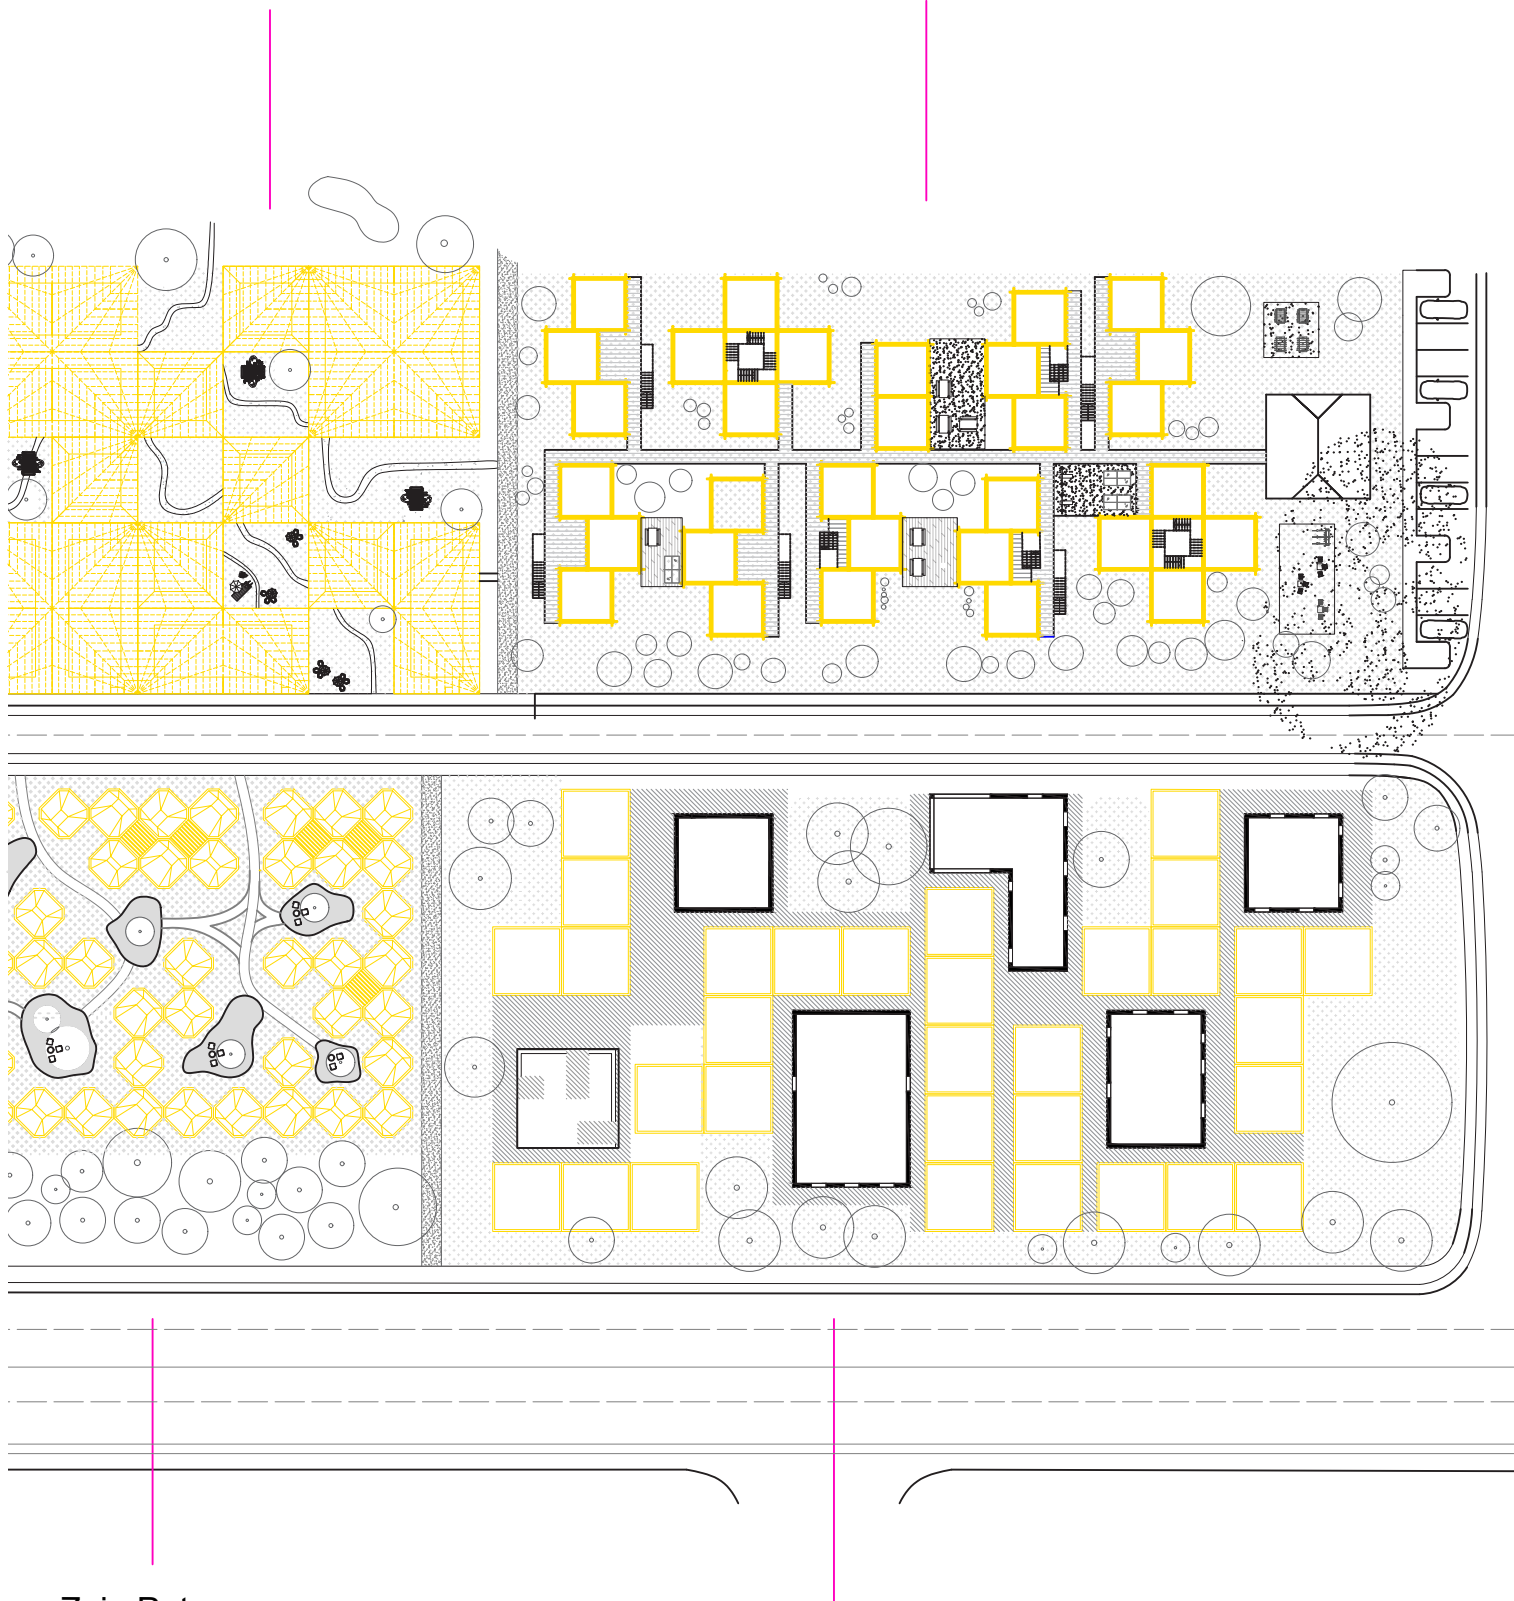


Zoja Peterman
Kapsula

Nikolaj Novak
Camp

04 SITUACIJA

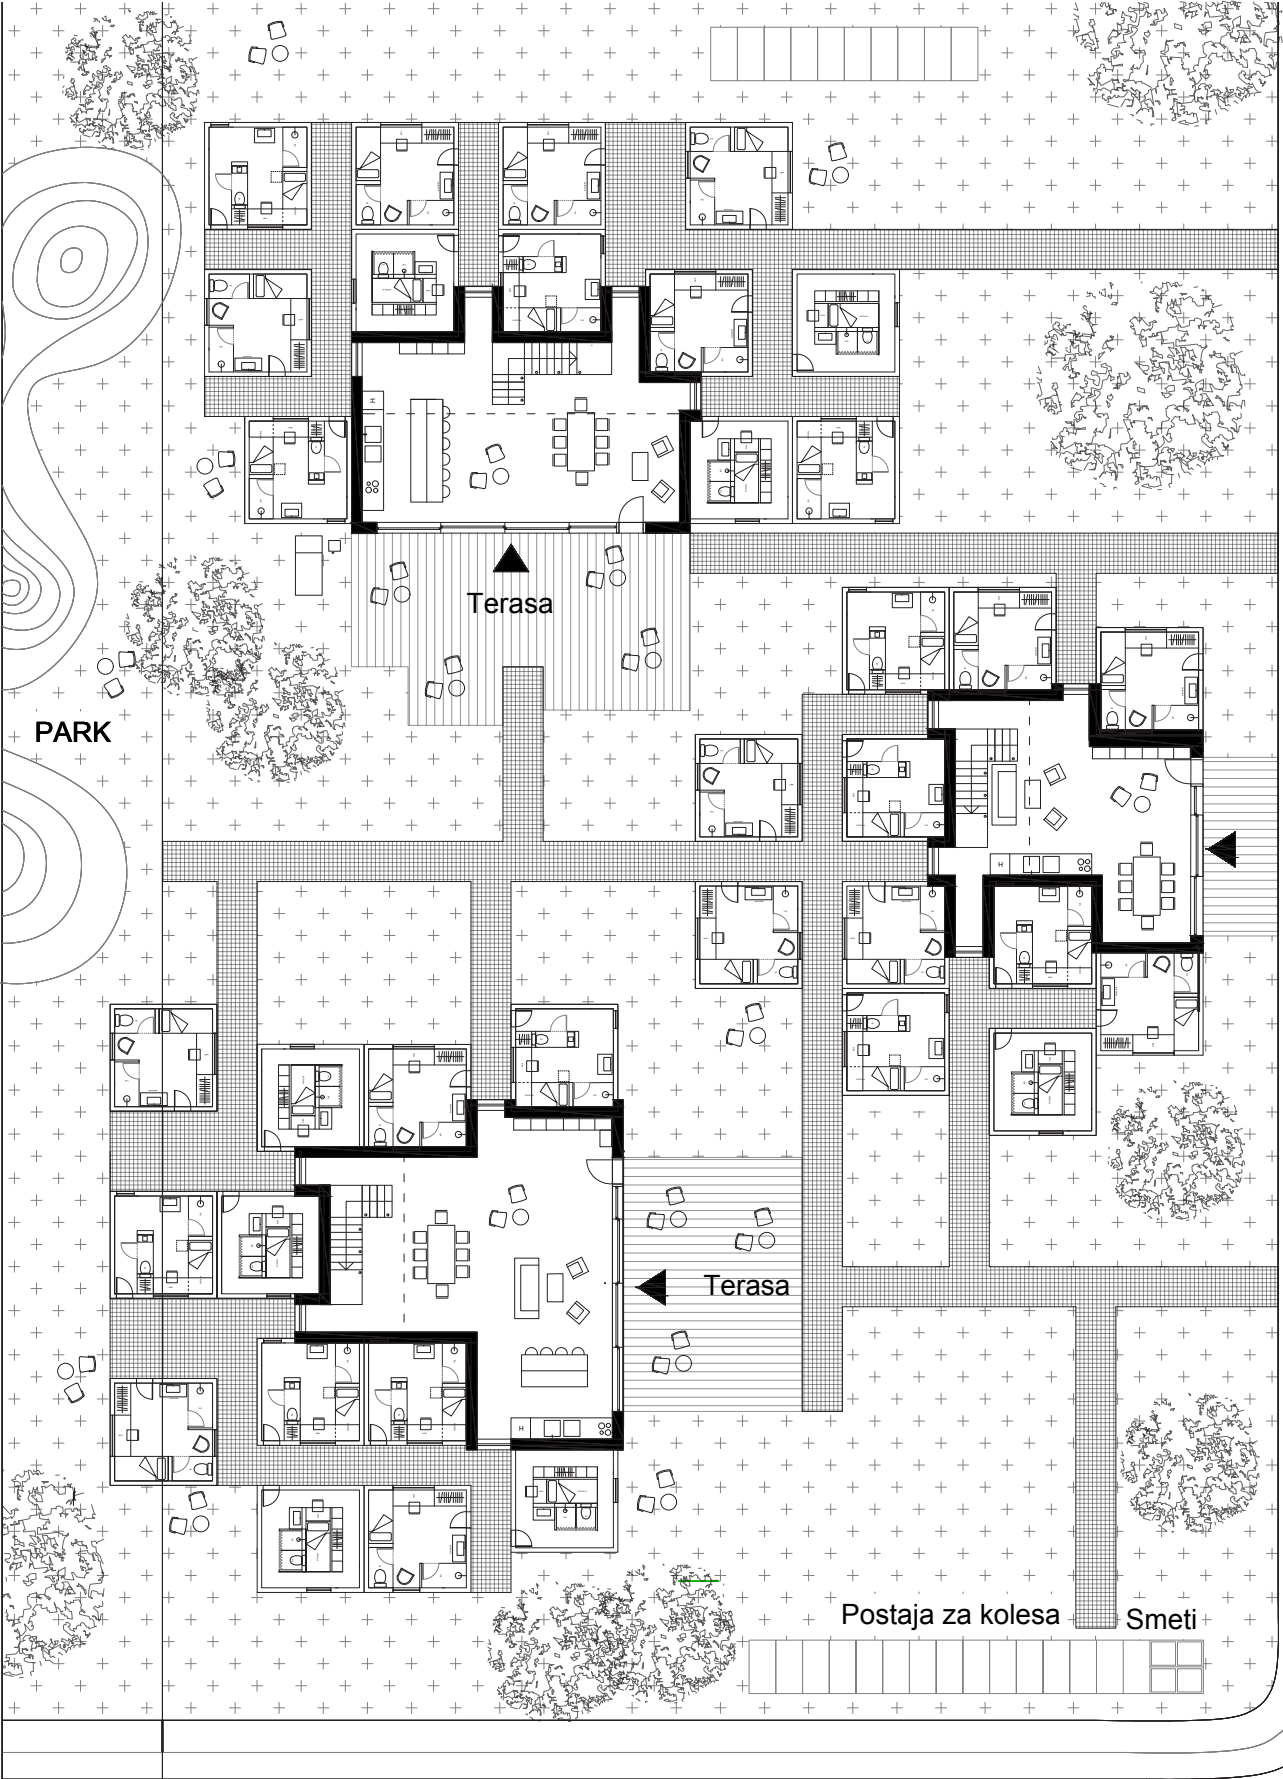

Milčinskega ulica

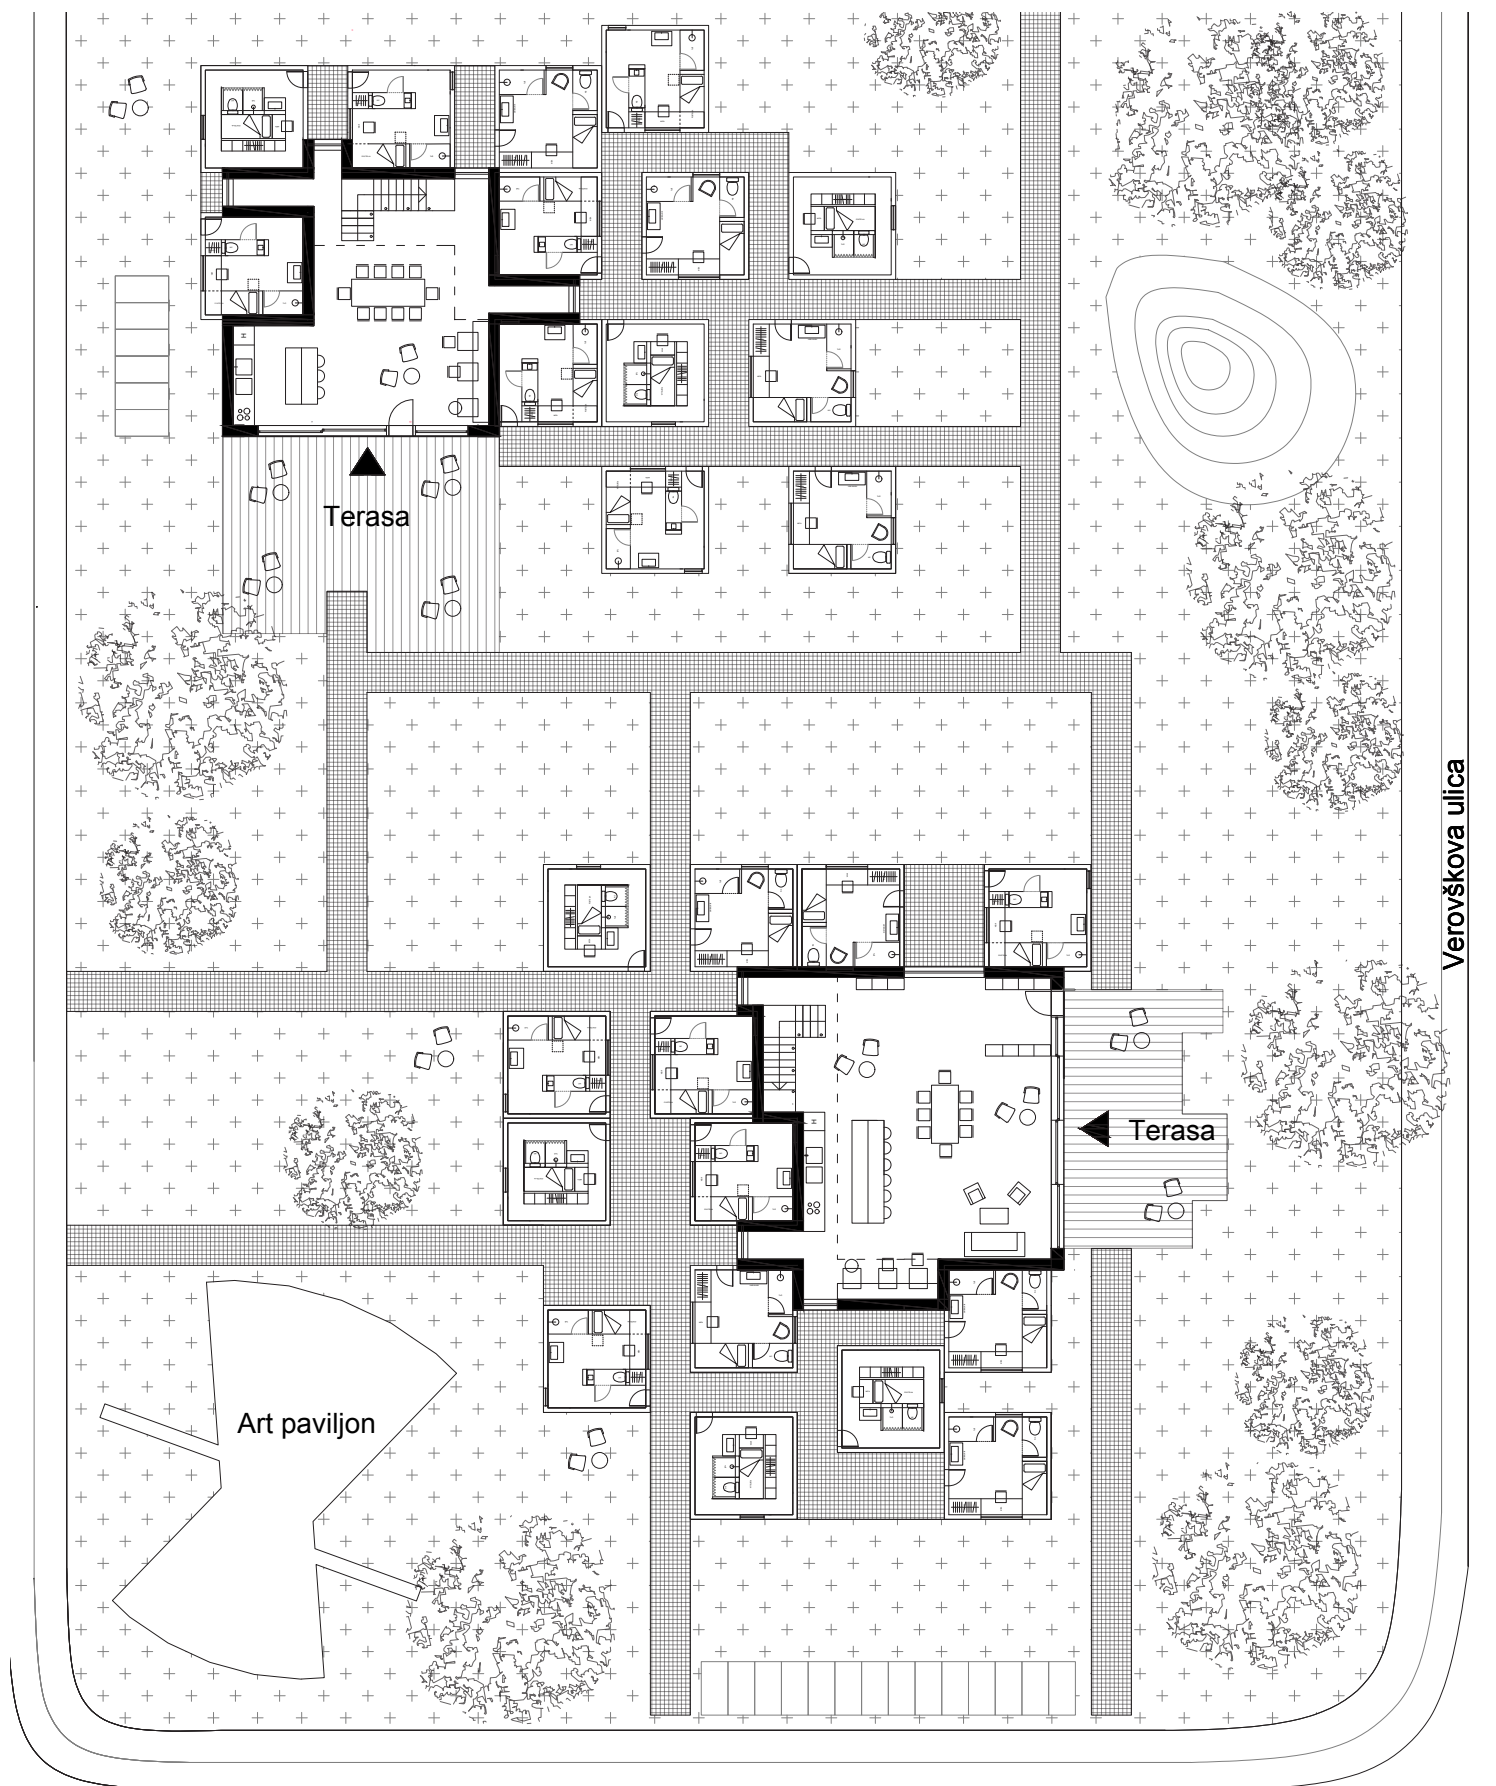

Verovškova ulica




0 1 2 3 4 5 10m
M 1:250


04 LE CABANON



Notranjost, Le Cabanon

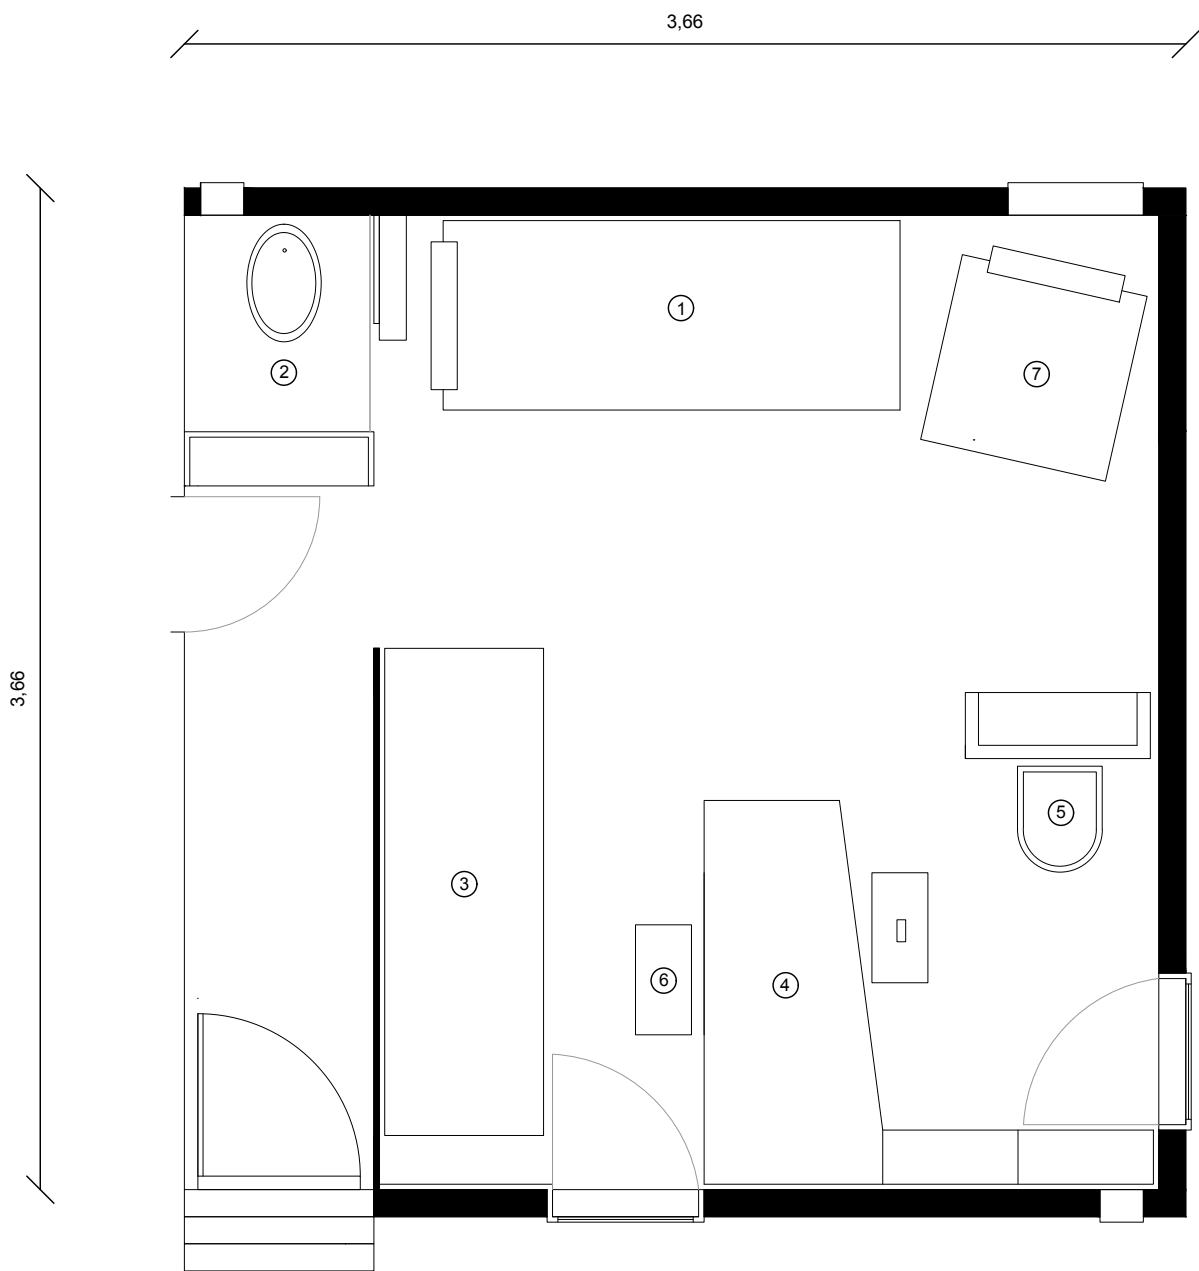


- ① Postelja
- ② Stranišće
- ③ Omara
- ④ Miza
- ⑤ Stol
- ⑥ Umivalnik
- ⑦ Počivalnik

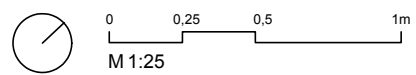


M 1:25

04 NEW CABANON

NOVI CABANON
REKONSTRUIRAN TLOORIS

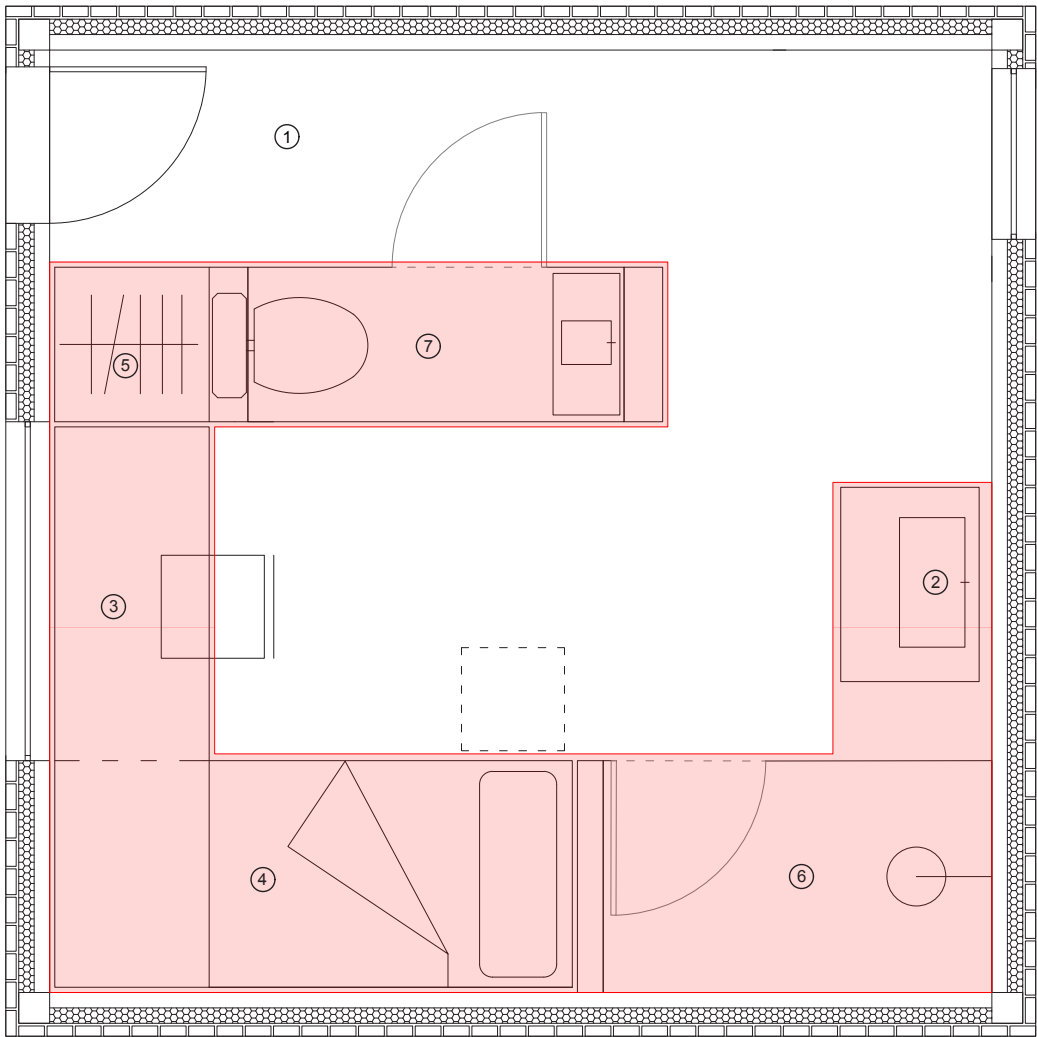


- ① Vhodni hodnik
- ② Umivalnik s hladilnikom
- ③ Delovni prostor
- ④ Postelja
- ⑤ Omara
- ⑥ Tuš
- ⑦ Stranišče

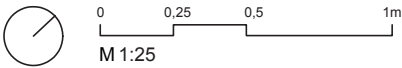




KROŽNI TLORIS

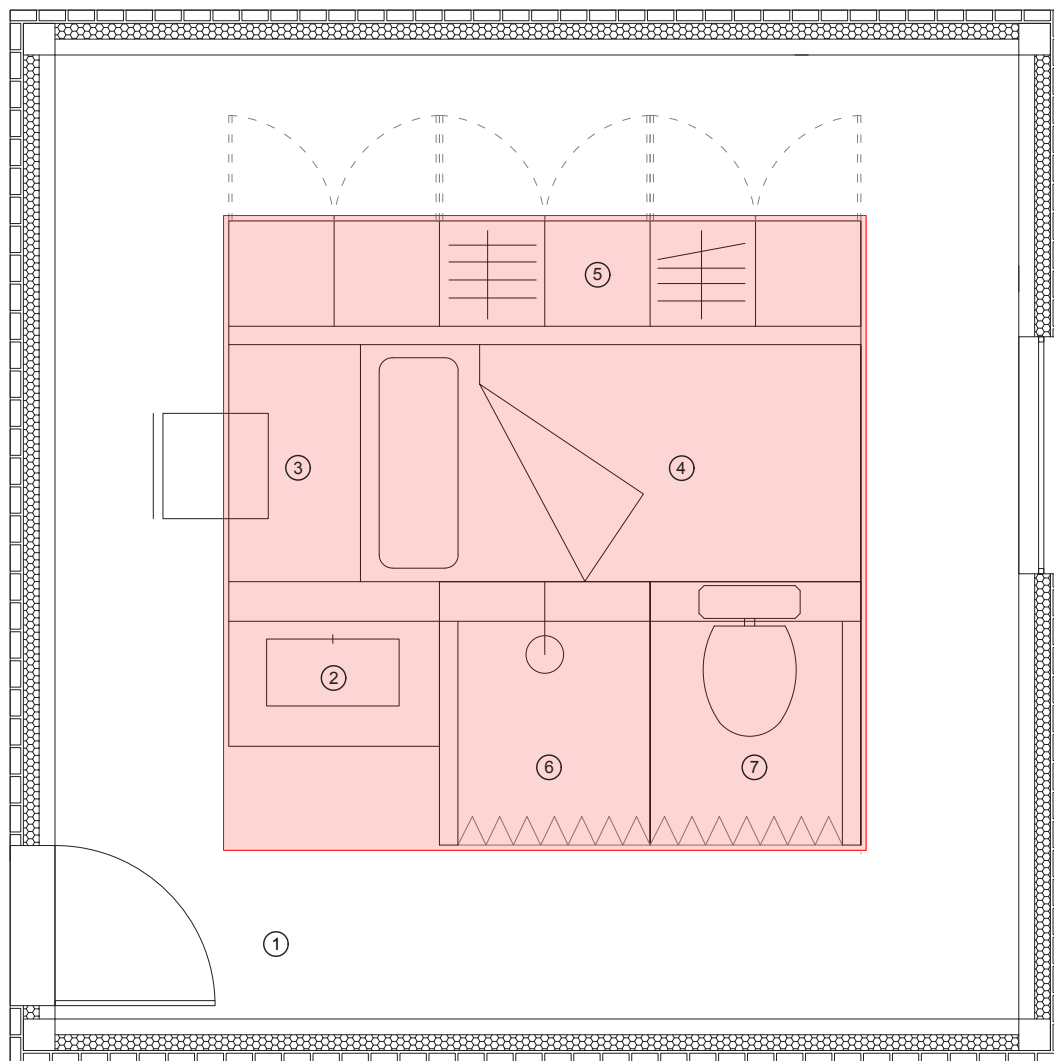

- ① Krožni hodnik
- ② Umivalnik s hladilnikom
- ③ Delovni prostor
- ④ Postelja
- ⑤ Omara
- ⑥ Tuš
- ⑦ Stranišče




0 0,25 0,5 1m
M 1:25

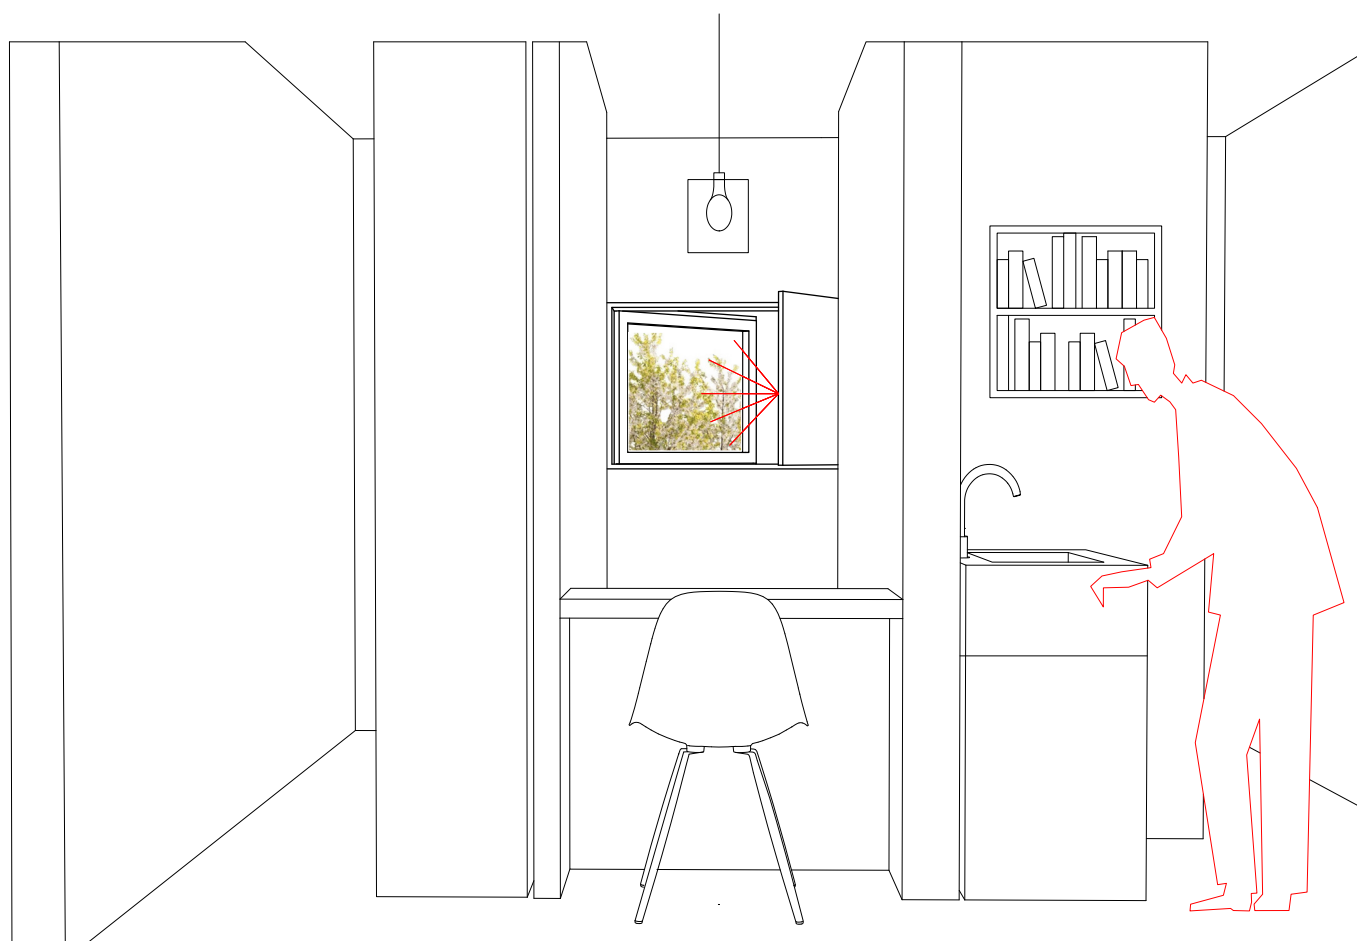


04 KATALOG STANOVANJ

CENTRALNI TLORIS

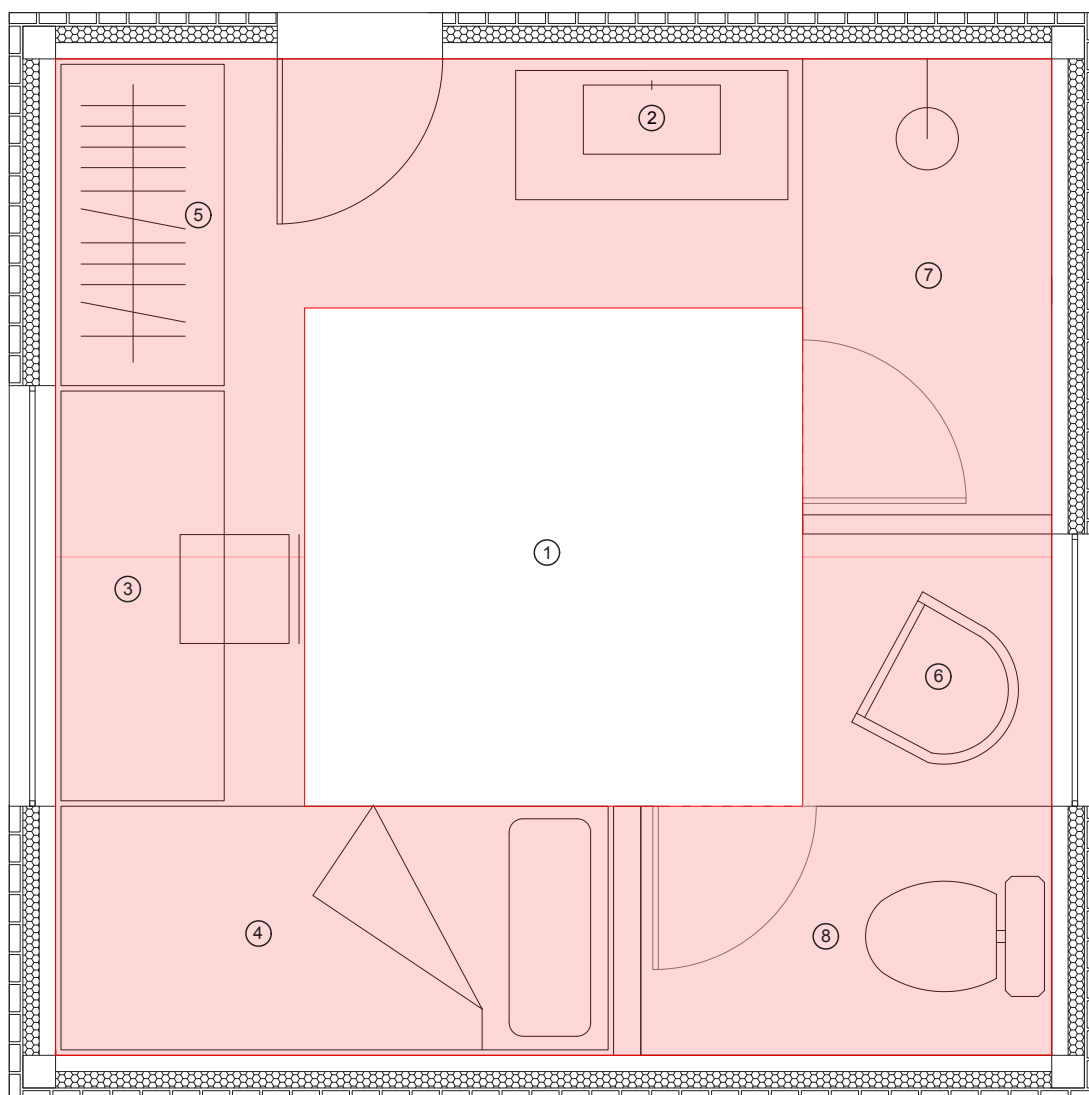


- ① Osrednji prostor
- ② Umivalnik s hladilnikom
- ③ Delovni prostor
- ④ Postelja
- ⑤ Omara
- ⑥ Prostor za počitek
- ⑦ Tuš
- ⑧ Stranišče

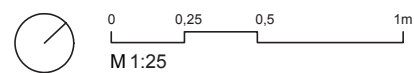




04 TLORIS - HIŠA

TLORIS - PRITLIČJE

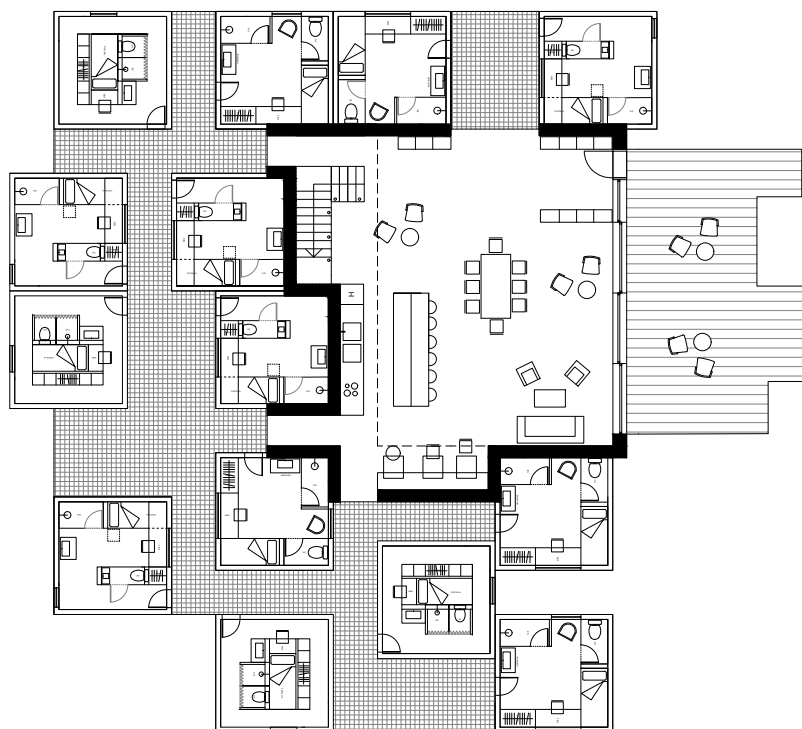

TLORIS - PRVO NADSTROJ



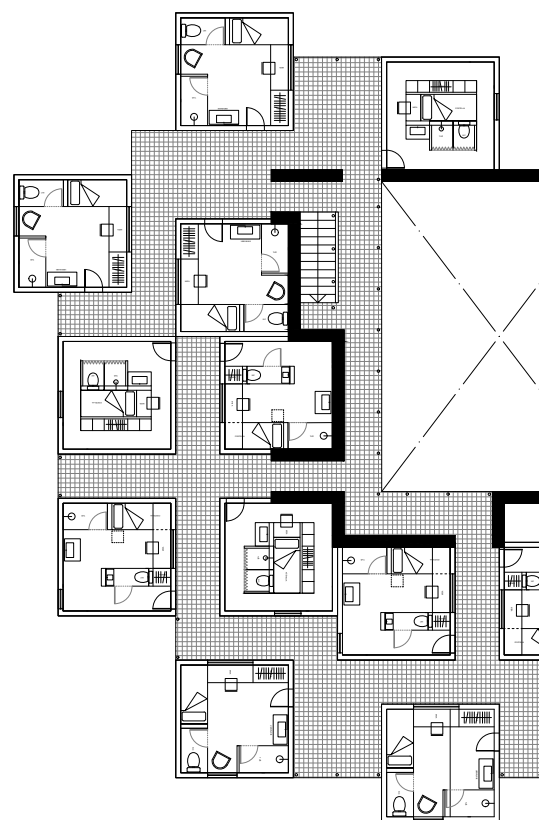





ROPJE

TLORIS - DRUGO NADSTROPJE


TLORIS - TRETJE NADSTROPJE

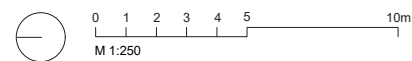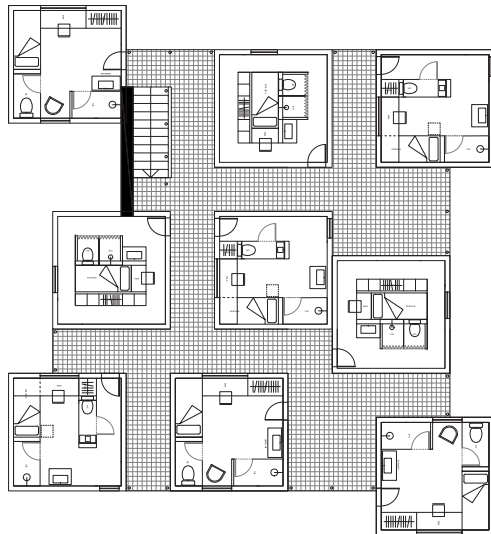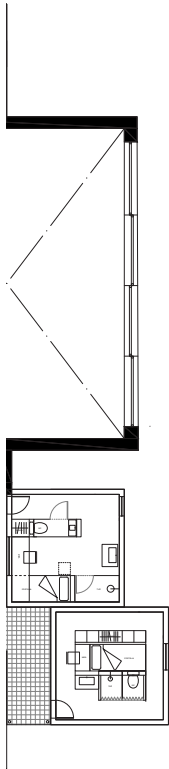


05 KONSTRUKCIJA



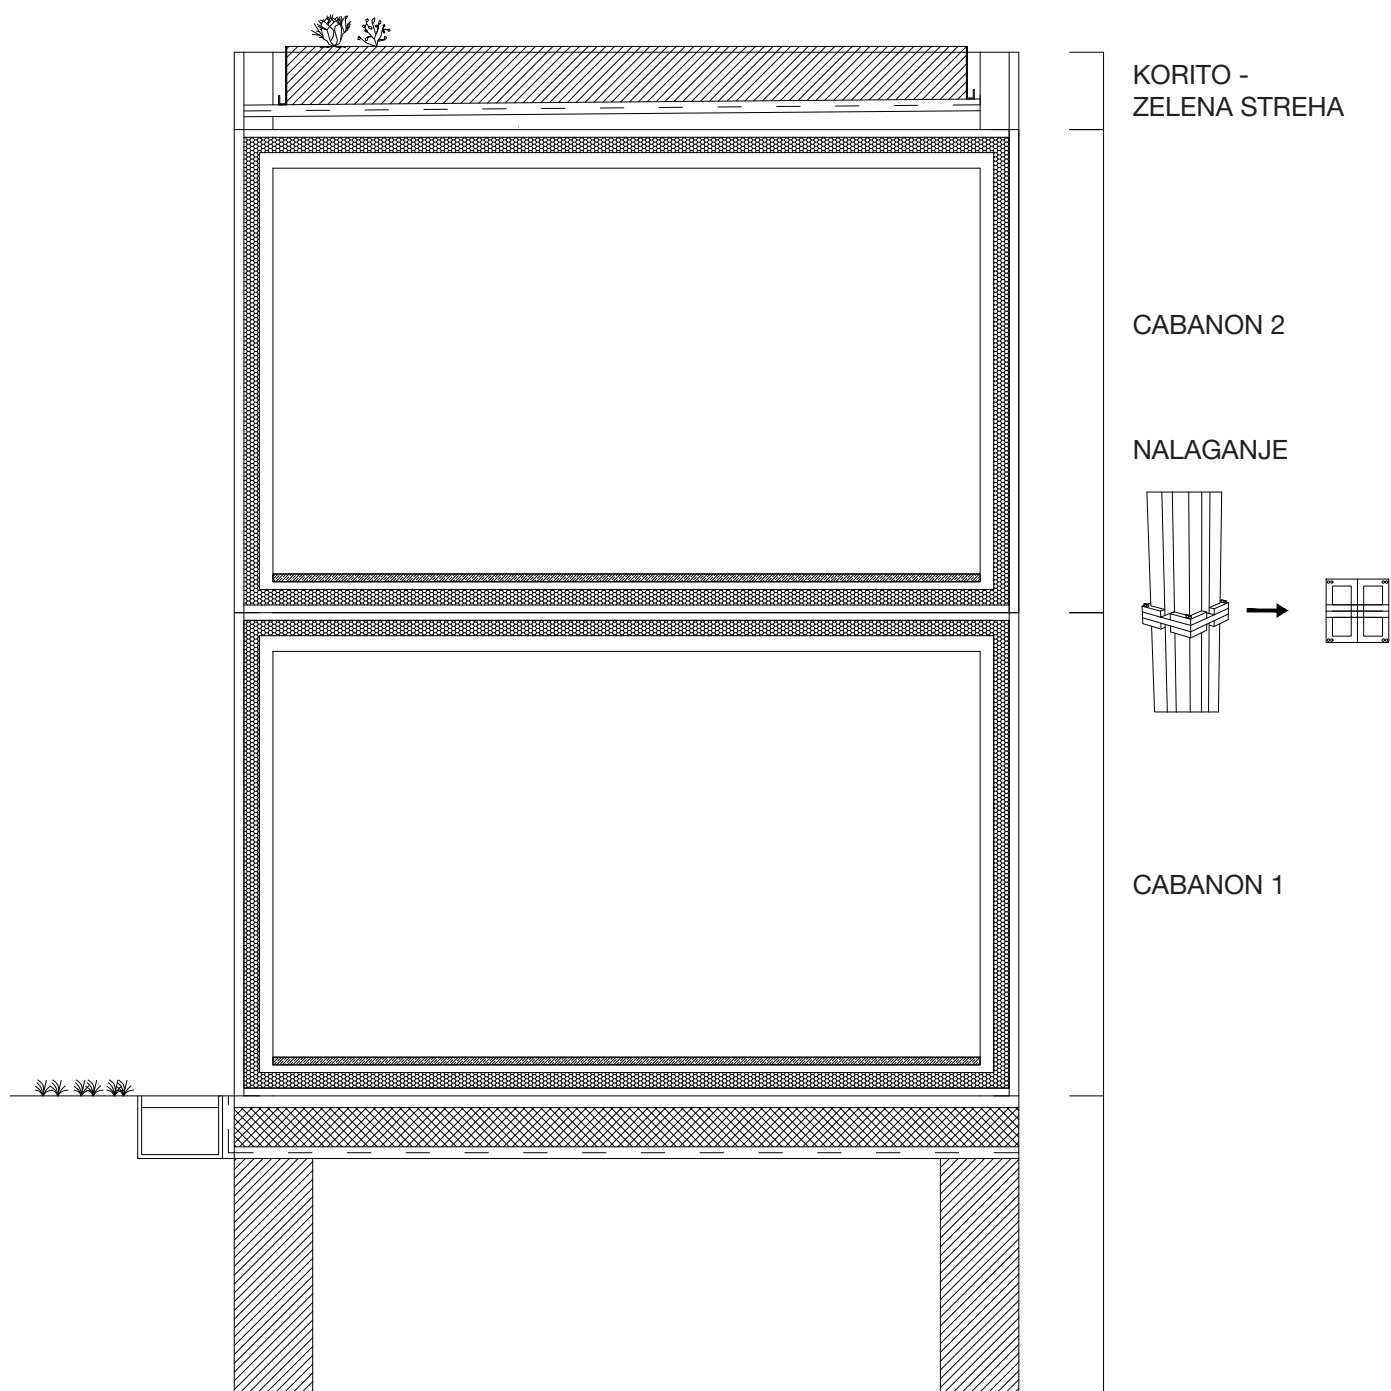


IZDELAVA PREFABRICIRANGEA MODULA

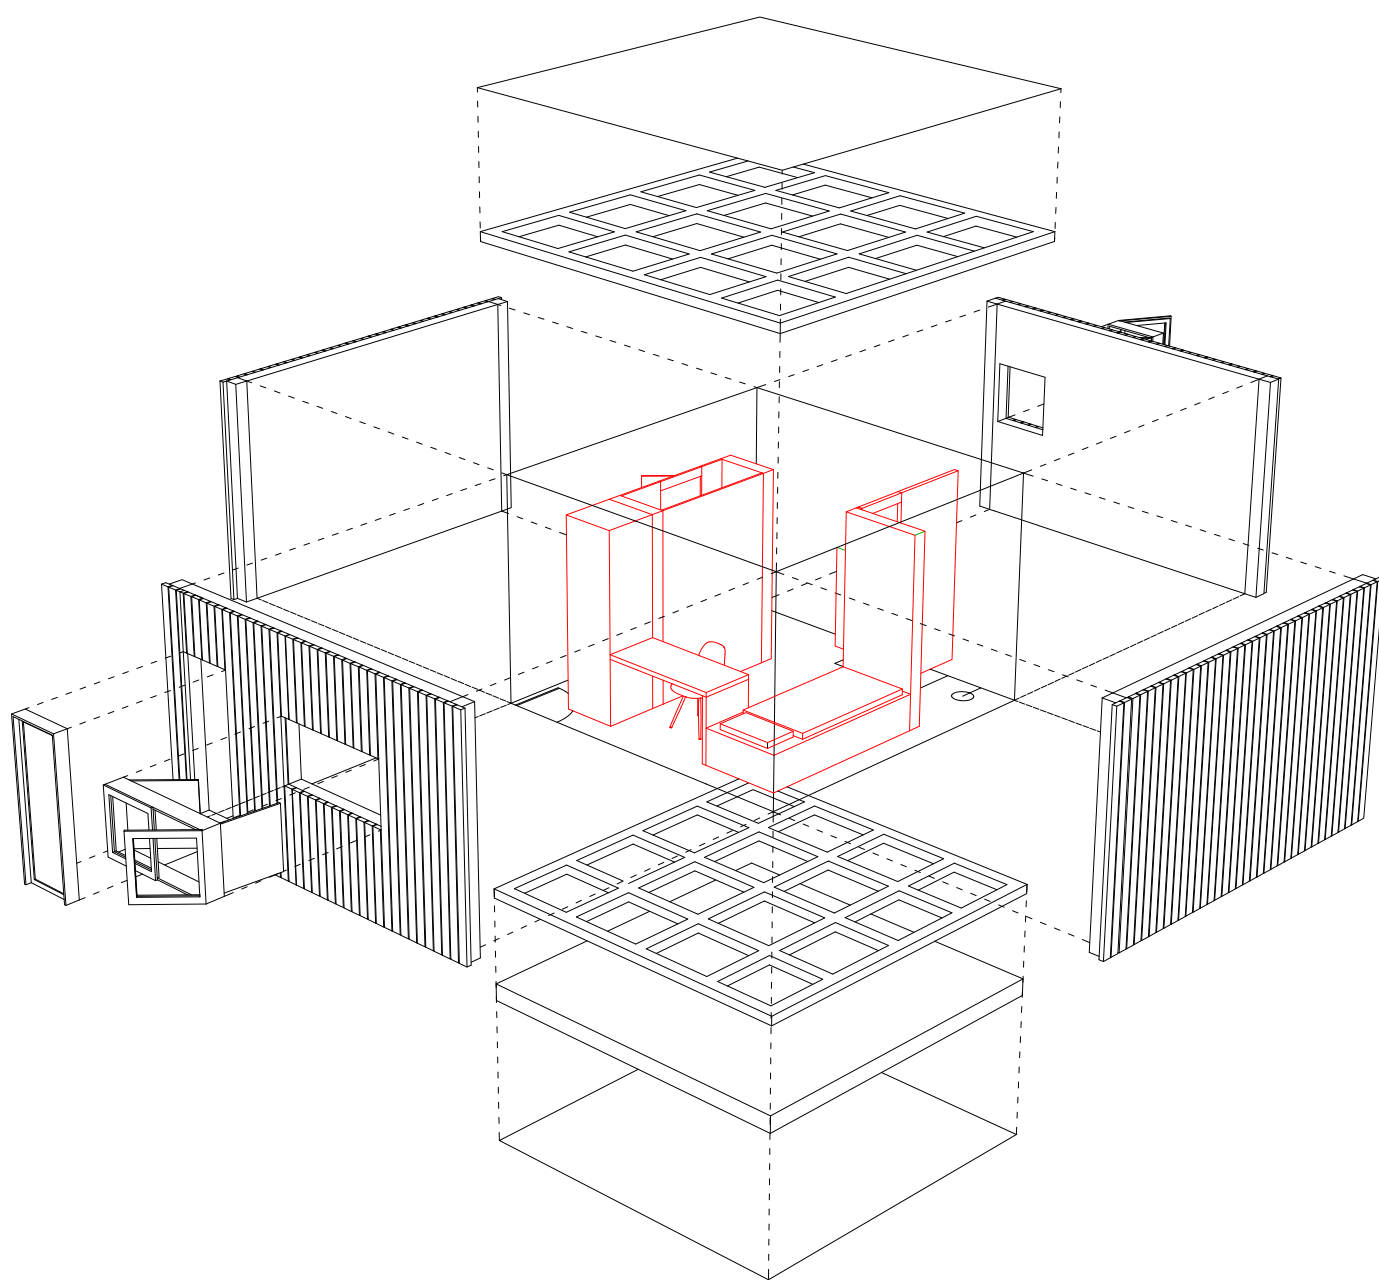

06 PREREZ

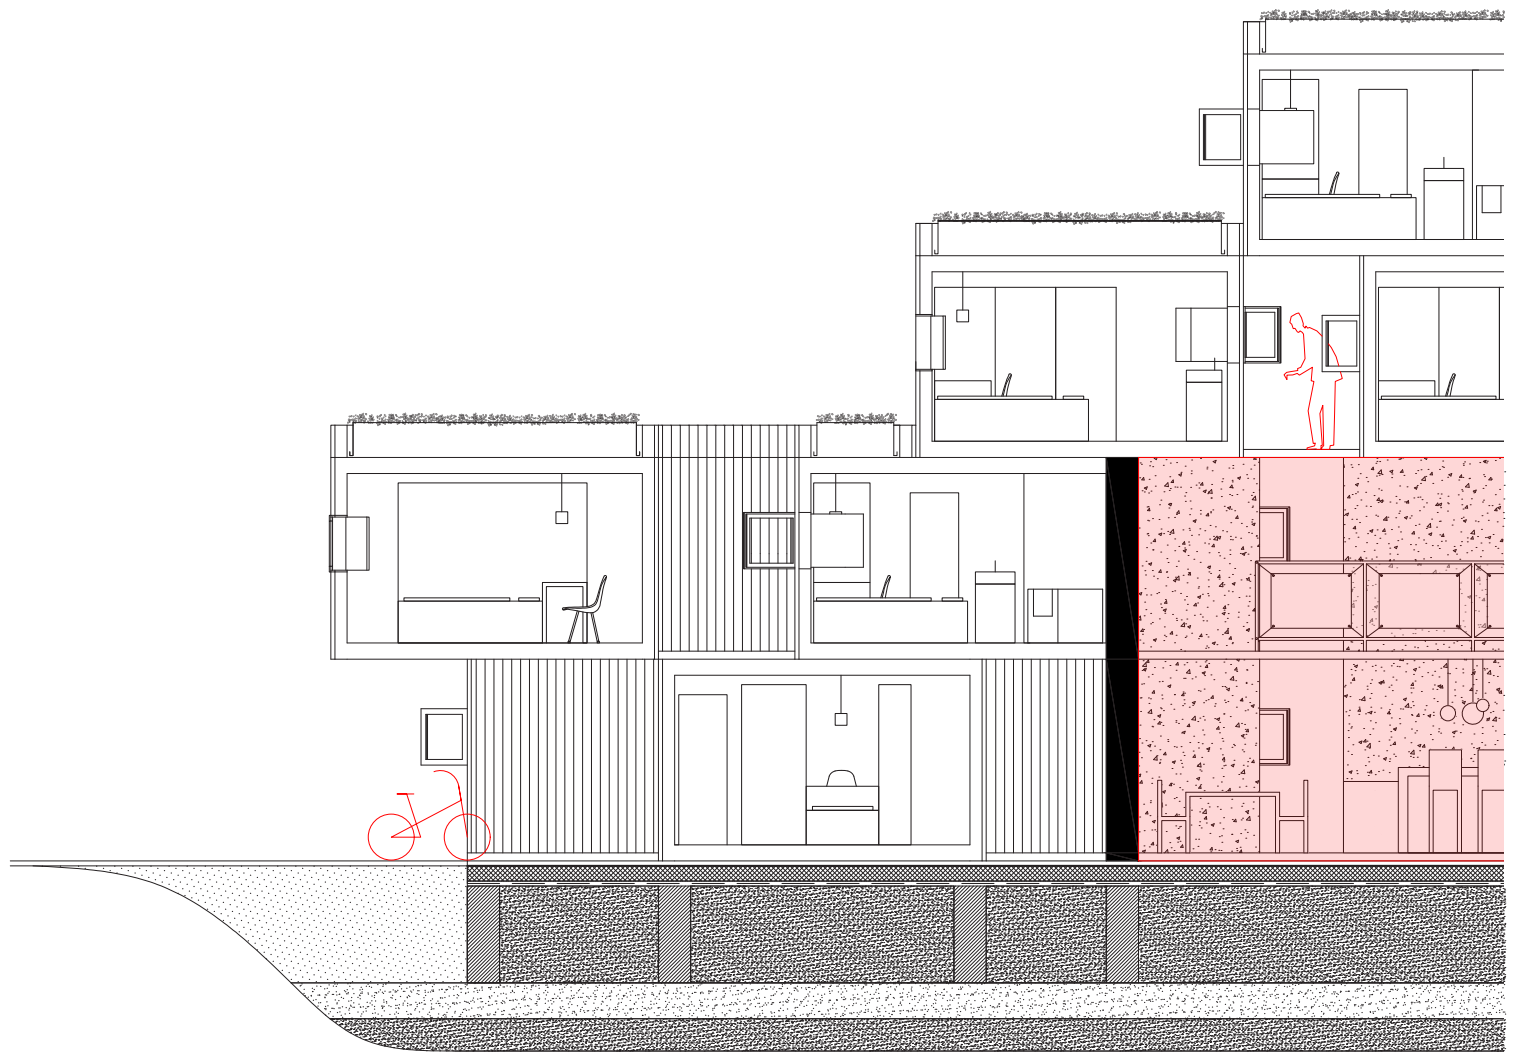

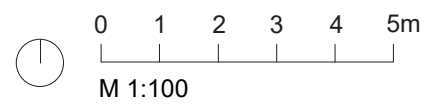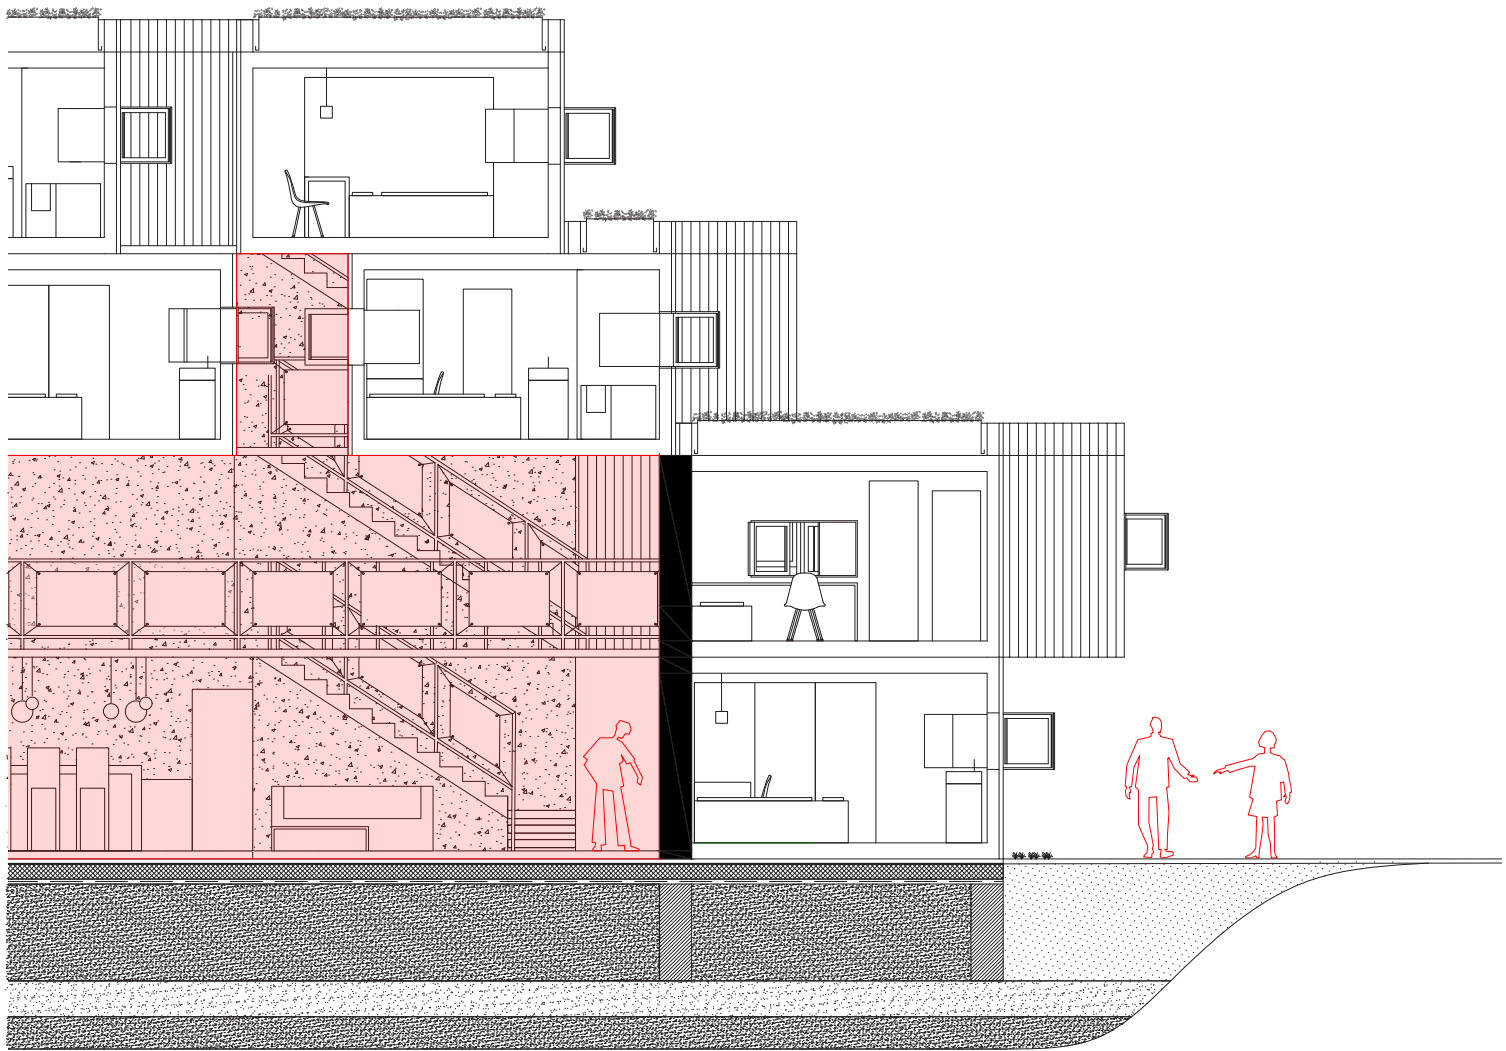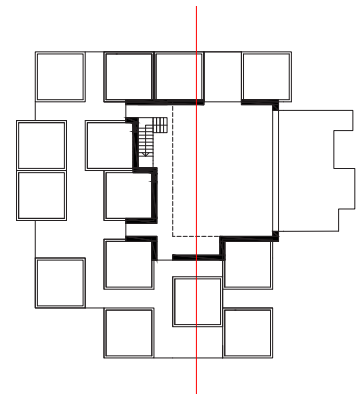

07 ATMOSFERA

